FORM No. I.

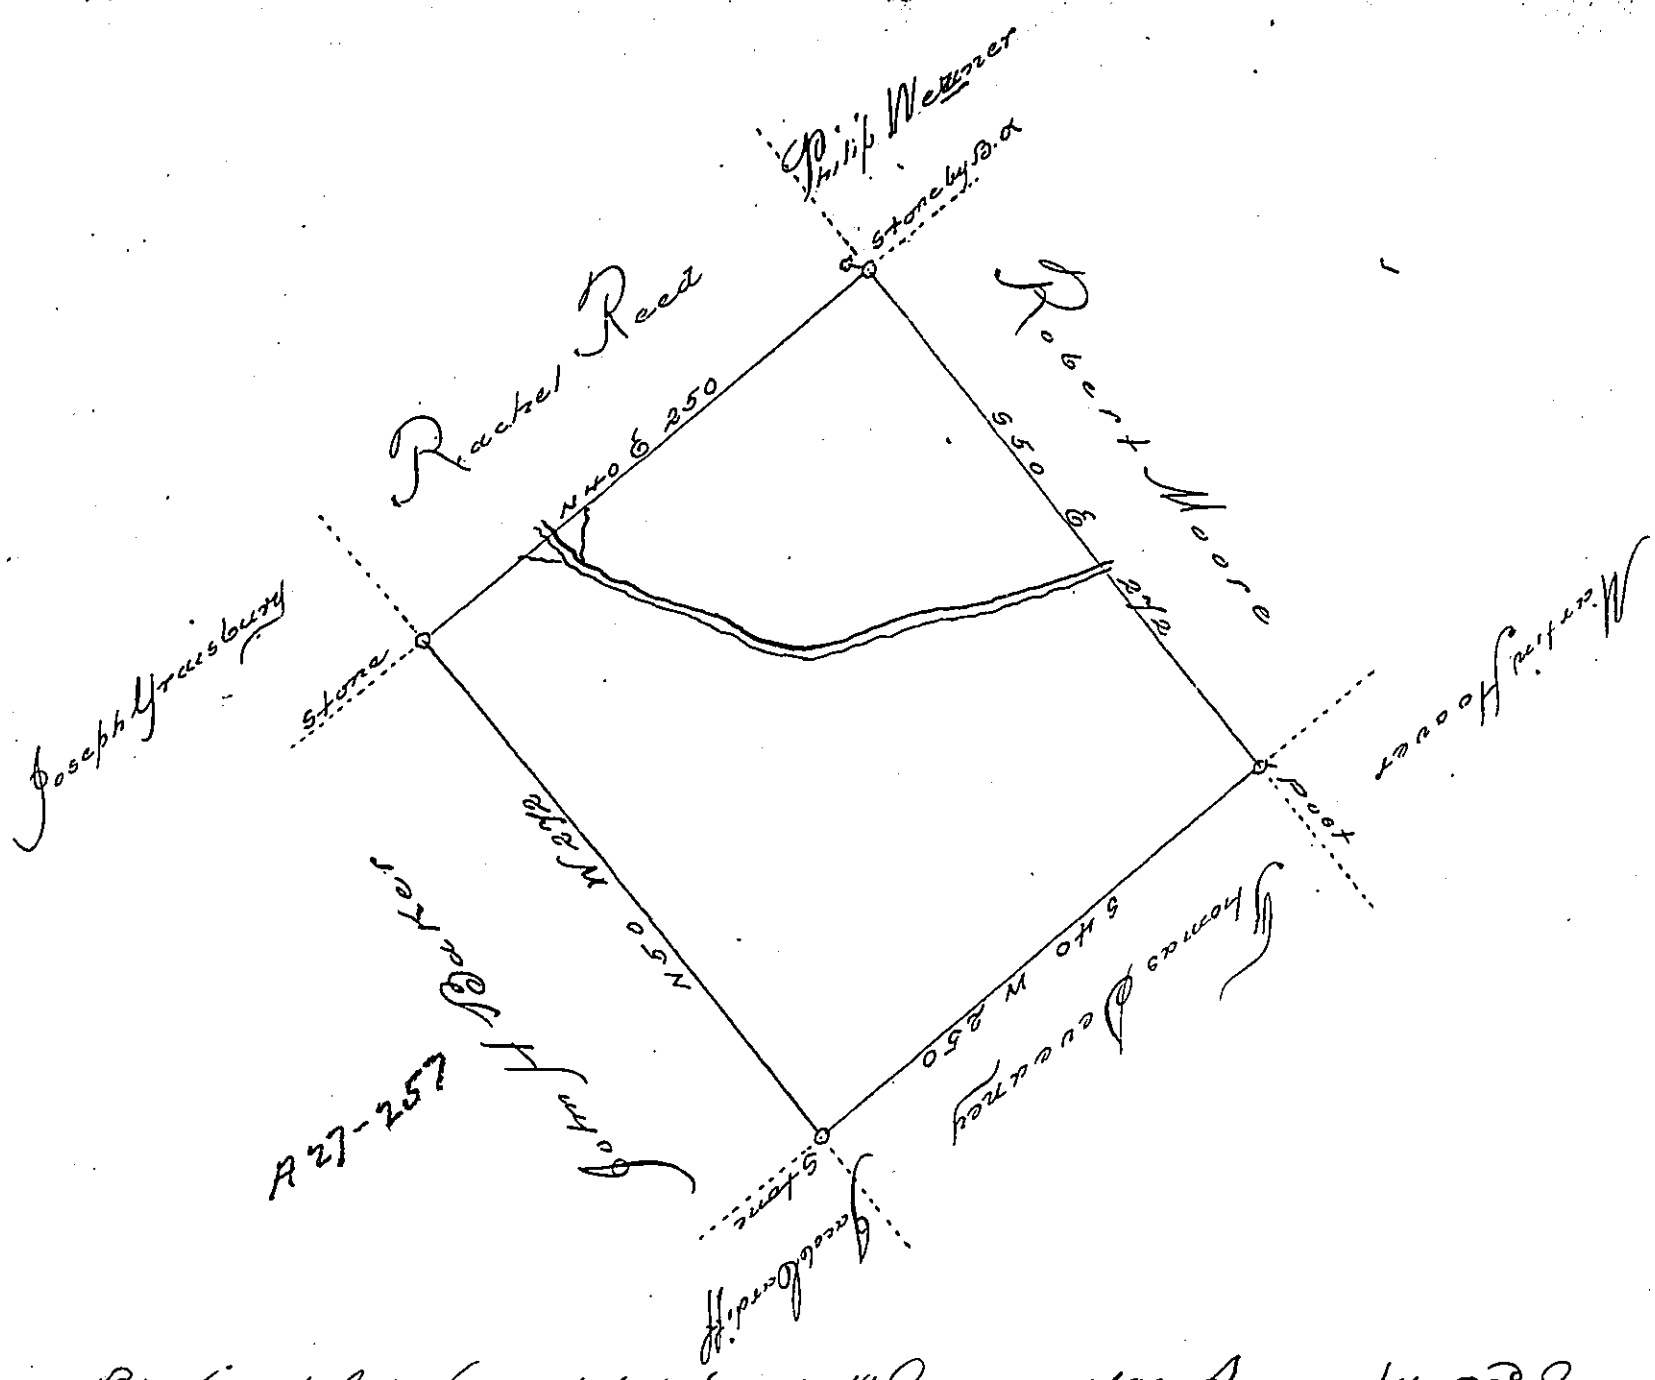

By Virtue of a Warrant dated the 29th January, 1793, Surveyed the 22d June 1793 to Alexander Dennistoun the above described tract of land situate on the waters of Brodheads Creek in the County of Northampton, Containing four hundred acres one hundred & fifty perches & the allowance of six p Cent &c.

Geo Palmer D.S.

To Daniel Brodhead Esq.
Surveyor General of Pennsylvania

IN TESTIMONY that the above is a copy of the original remaining on file in the Department of Internal Affairs of Pennsylvania, made conformably to an Act of Assembly approved the 16th day of February, 1833, I have hereunto set my Hand and caused the Seal of said Department to be affixed at Harrisburg, this Sixth *day of* July *1904.*

Lane S. Adams

Secretary of Internal Affairs.