FORM No. I.

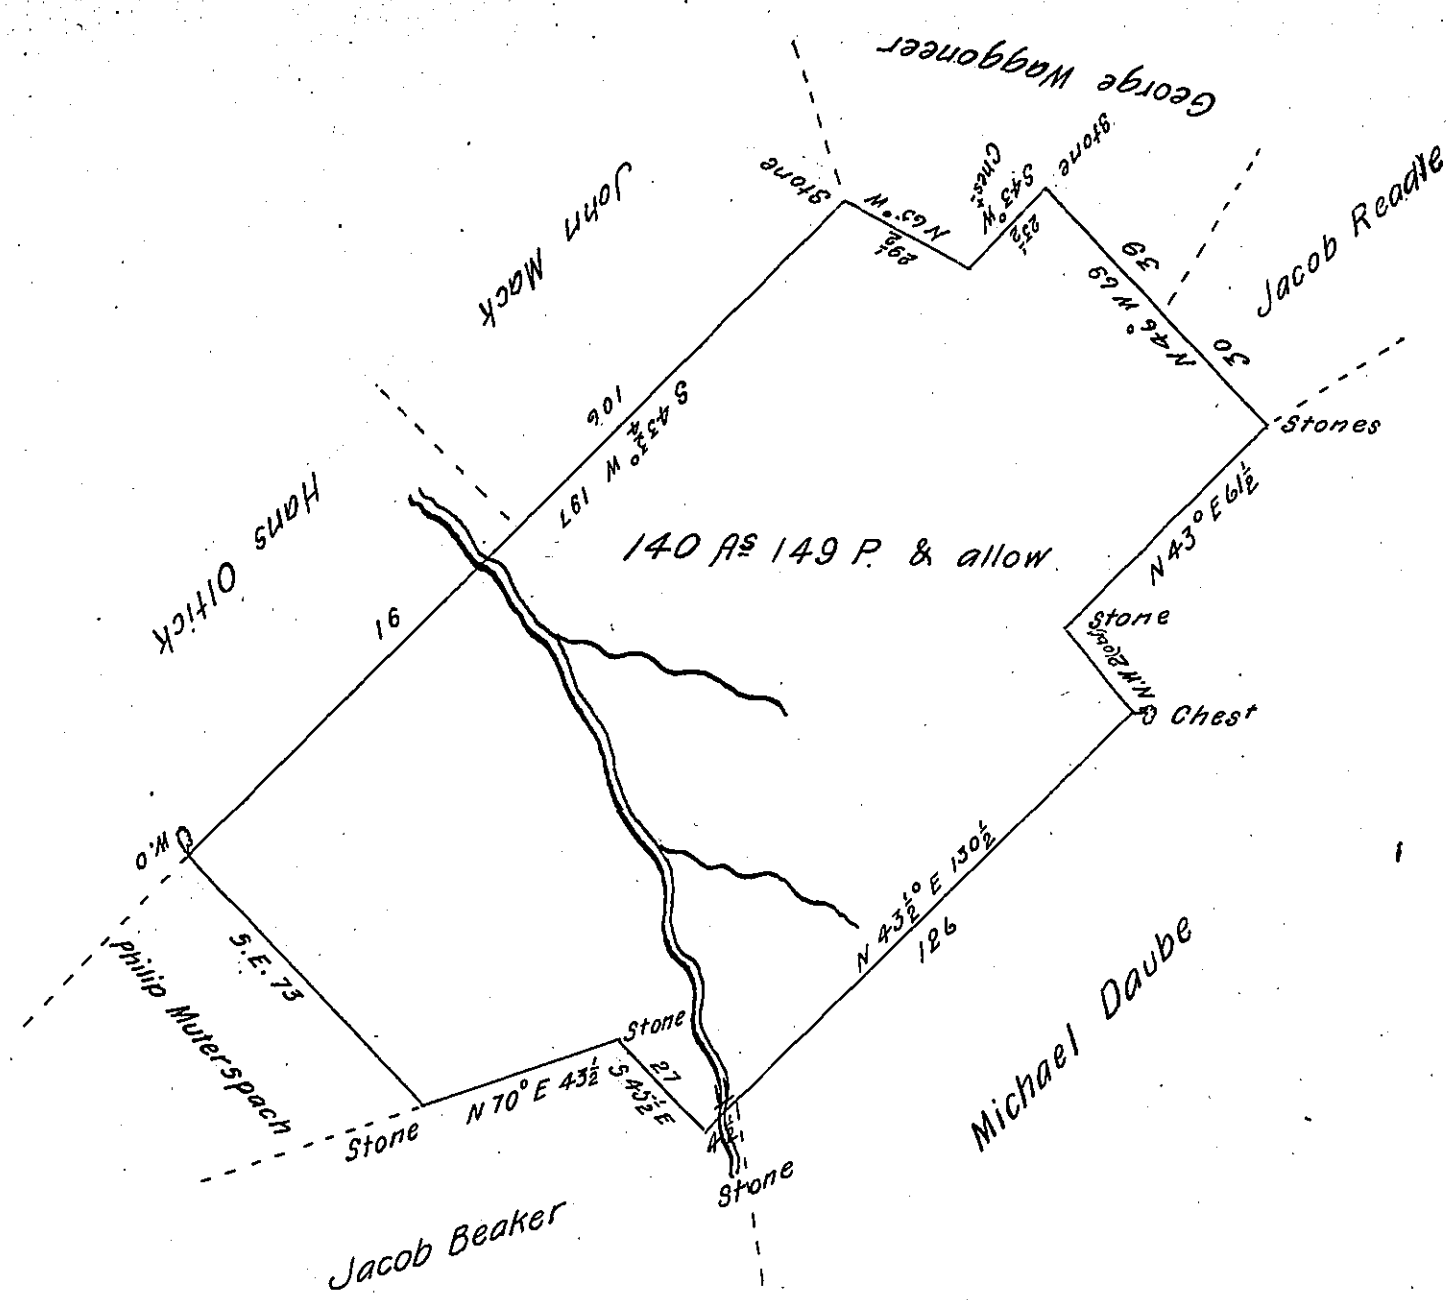

In pursuance of a Warrant dated the 7th day of June 1750 Granted to Michael Copenheffer Surveyed the 11th day of March 1808 the above Described tract Containing one hundred & forty Acres & one hundred & forty nine perches & allowance Situate in Belebanon township (late Lancaster now) Dauphin County

Per

Levi G. Hollingsworth D.S.

Saml Cochran Esqr

Surveyor Genl of penn^a

IN TESTIMONY that the above is a copy of the original remaining on file in the Department of Internal Affairs of Pennsylvania, made conformably to an Act of Assembly approved the 16th day of February, 1833, I have hereunto set my Hand and caused the Seal of said Department to be affixed at Harrisburg, this eleventh *day of* June *1904.*

Secretary of Internal Affairs.