FORM No. I.

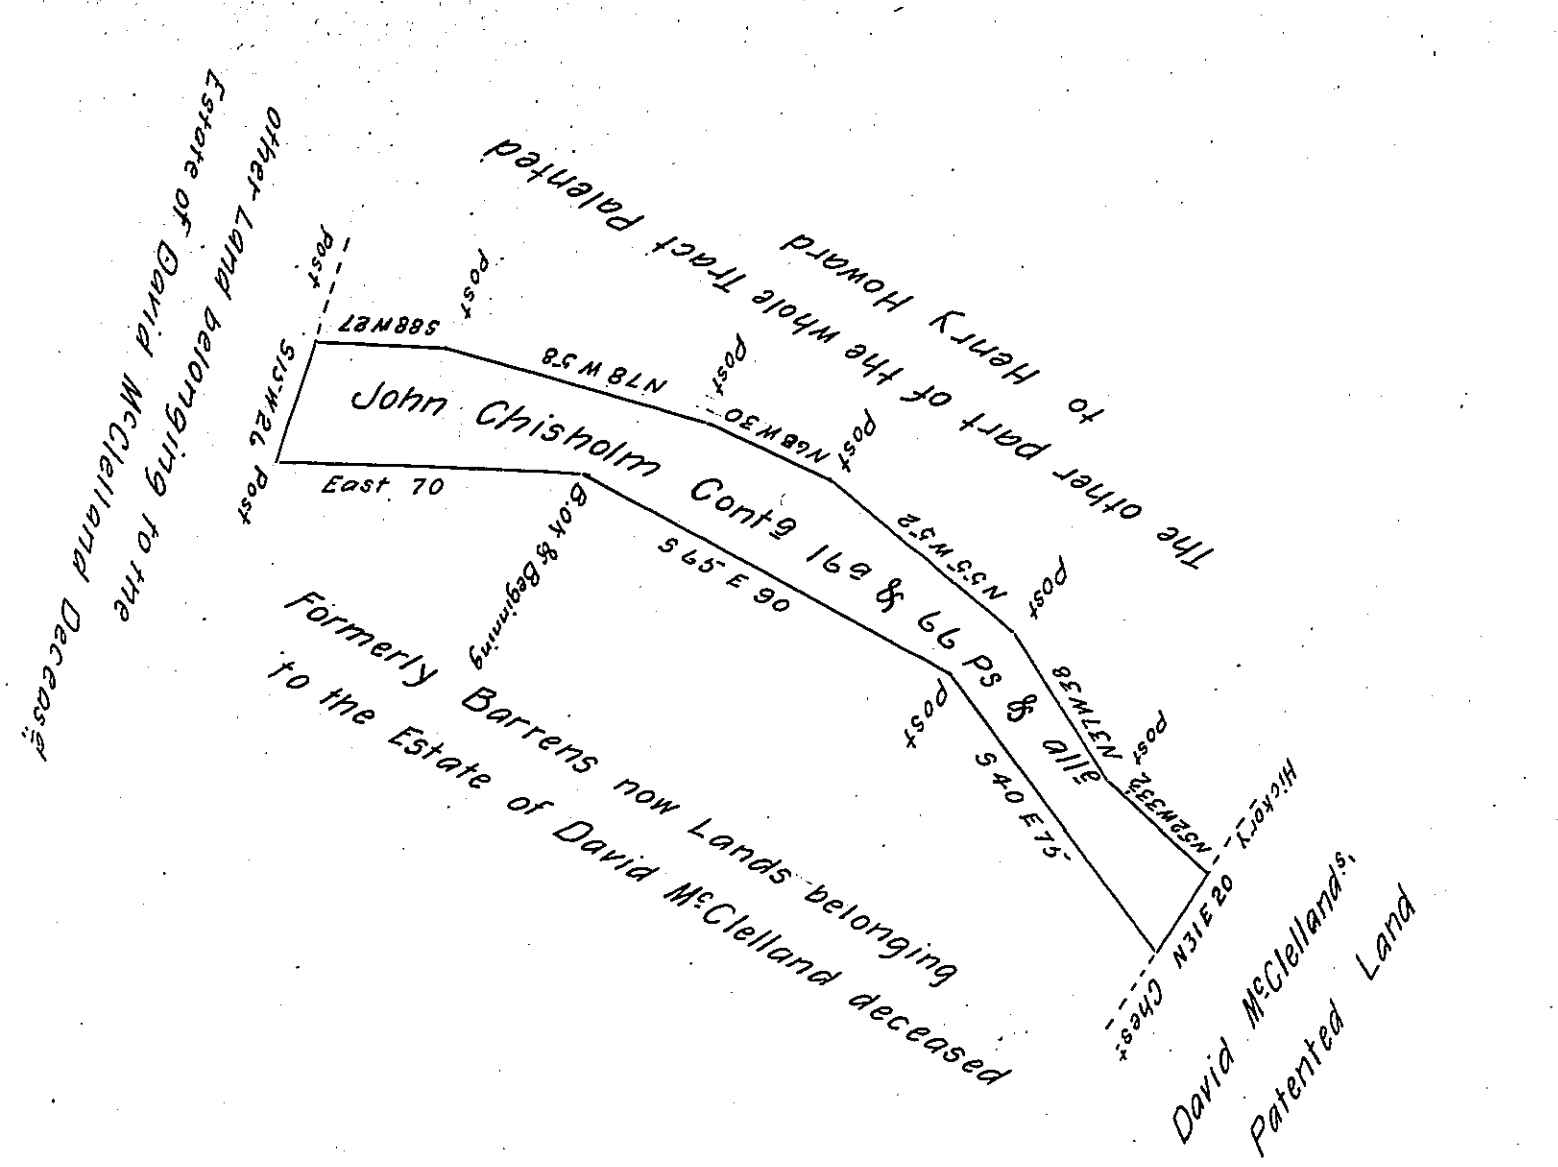

Situate in Chanceford Township in the County of York. Containing as above set forth 16 acres & 66 Perches & allowance &c. Being part of a larger Tract of 132½ Acres & allowce which was Originally Surveyed by George Stevenson late D. S. on the 18th day of February A. D. 1755 In Pursuance of a Warrant granted to John Chisholm bearing date the 4th day of April Anno Domini 1754 Resurveyed and divided off from the said larger Tract of land on the — th day of January A. D. 1802. And now at the request of Col. John Kelly Executor of the Estate of David McClelland deceased I am desired to return the above for Confirmation, as Calculated examined and Corrected the 21st day of June Anno Domini 1810

To Andrew Porter Esqr Per

Surveyor General Jacob Spangler D. S.

Lancaster Pa

IN TESTIMONY that the above is a copy of the original remaining on file in the Department of Internal Affairs of Pennsylvania, made conformably to an Act of Assembly approved the 16th day of February, 1833, I have hereunto set my Hand and caused the Seal of said Department to be affixed at Harrisburg, this sixteenth day of June 1904.

Isaac B. Brown

Secretary of Internal Affairs.