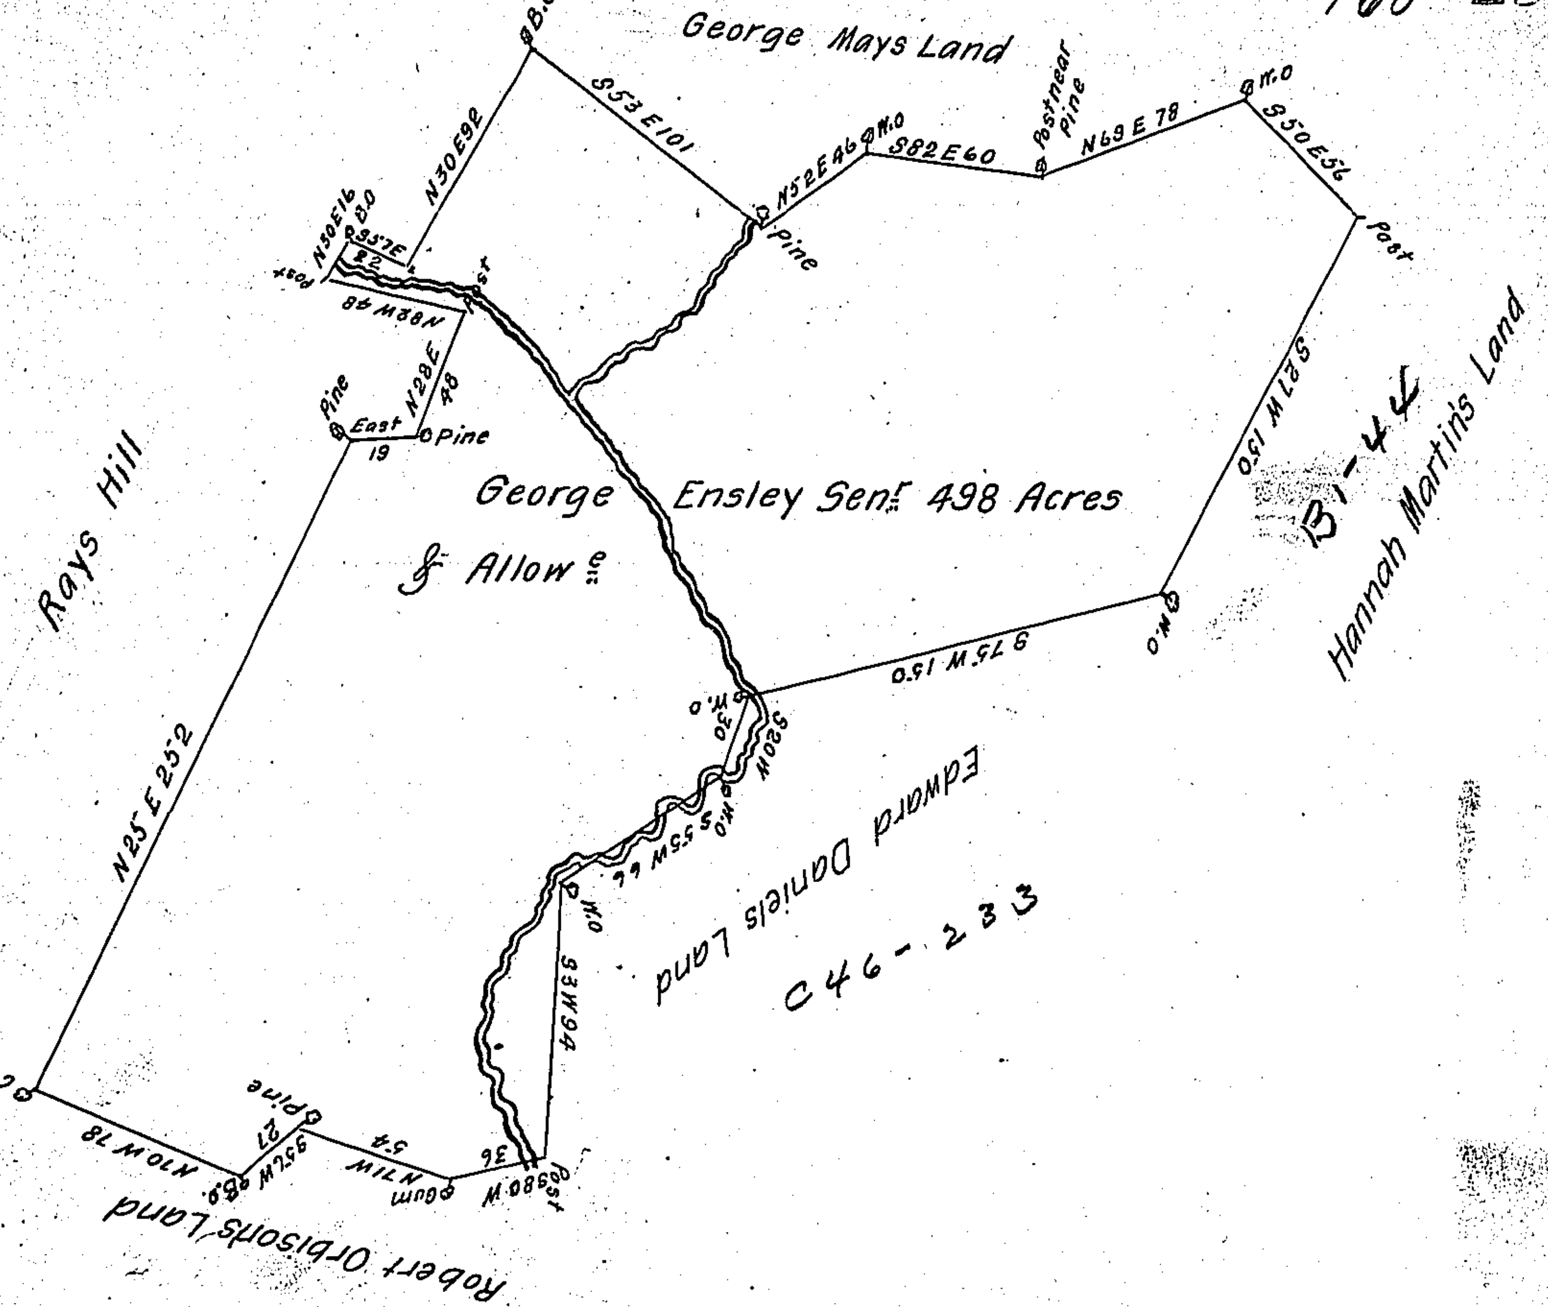


C-148-189

A Draught of a tract of Land Situate on the South side of Rays Hill Gap Including two Branches of Brush Creek in Providence Township in the County of Bedford Containing four hundred and ninety eight Acres with the usual Allowance of six P. Cent for Roads &c. Surveyed for George Ensley Senior the 10th Day of June 1786. In Pursuance of a Warrant Dated November 10th 1785.

George Woods D.S.

To John Lukens Esqr. S.G.

*IN TESTIMONY that the above is a copy of the original remaining on file in the Department of Internal Affairs of Pennsylvania, made conformably to an Act of Assembly approved the 16th day of February, 1833, I have hereunto set my Hand and caused the Seal of said Department to be affixed at Harrisburg, this twenty sixth day of July 1904.*

Isaac B. Brown

*Secretary of Internal Affairs.*