FORM No. 1.

137

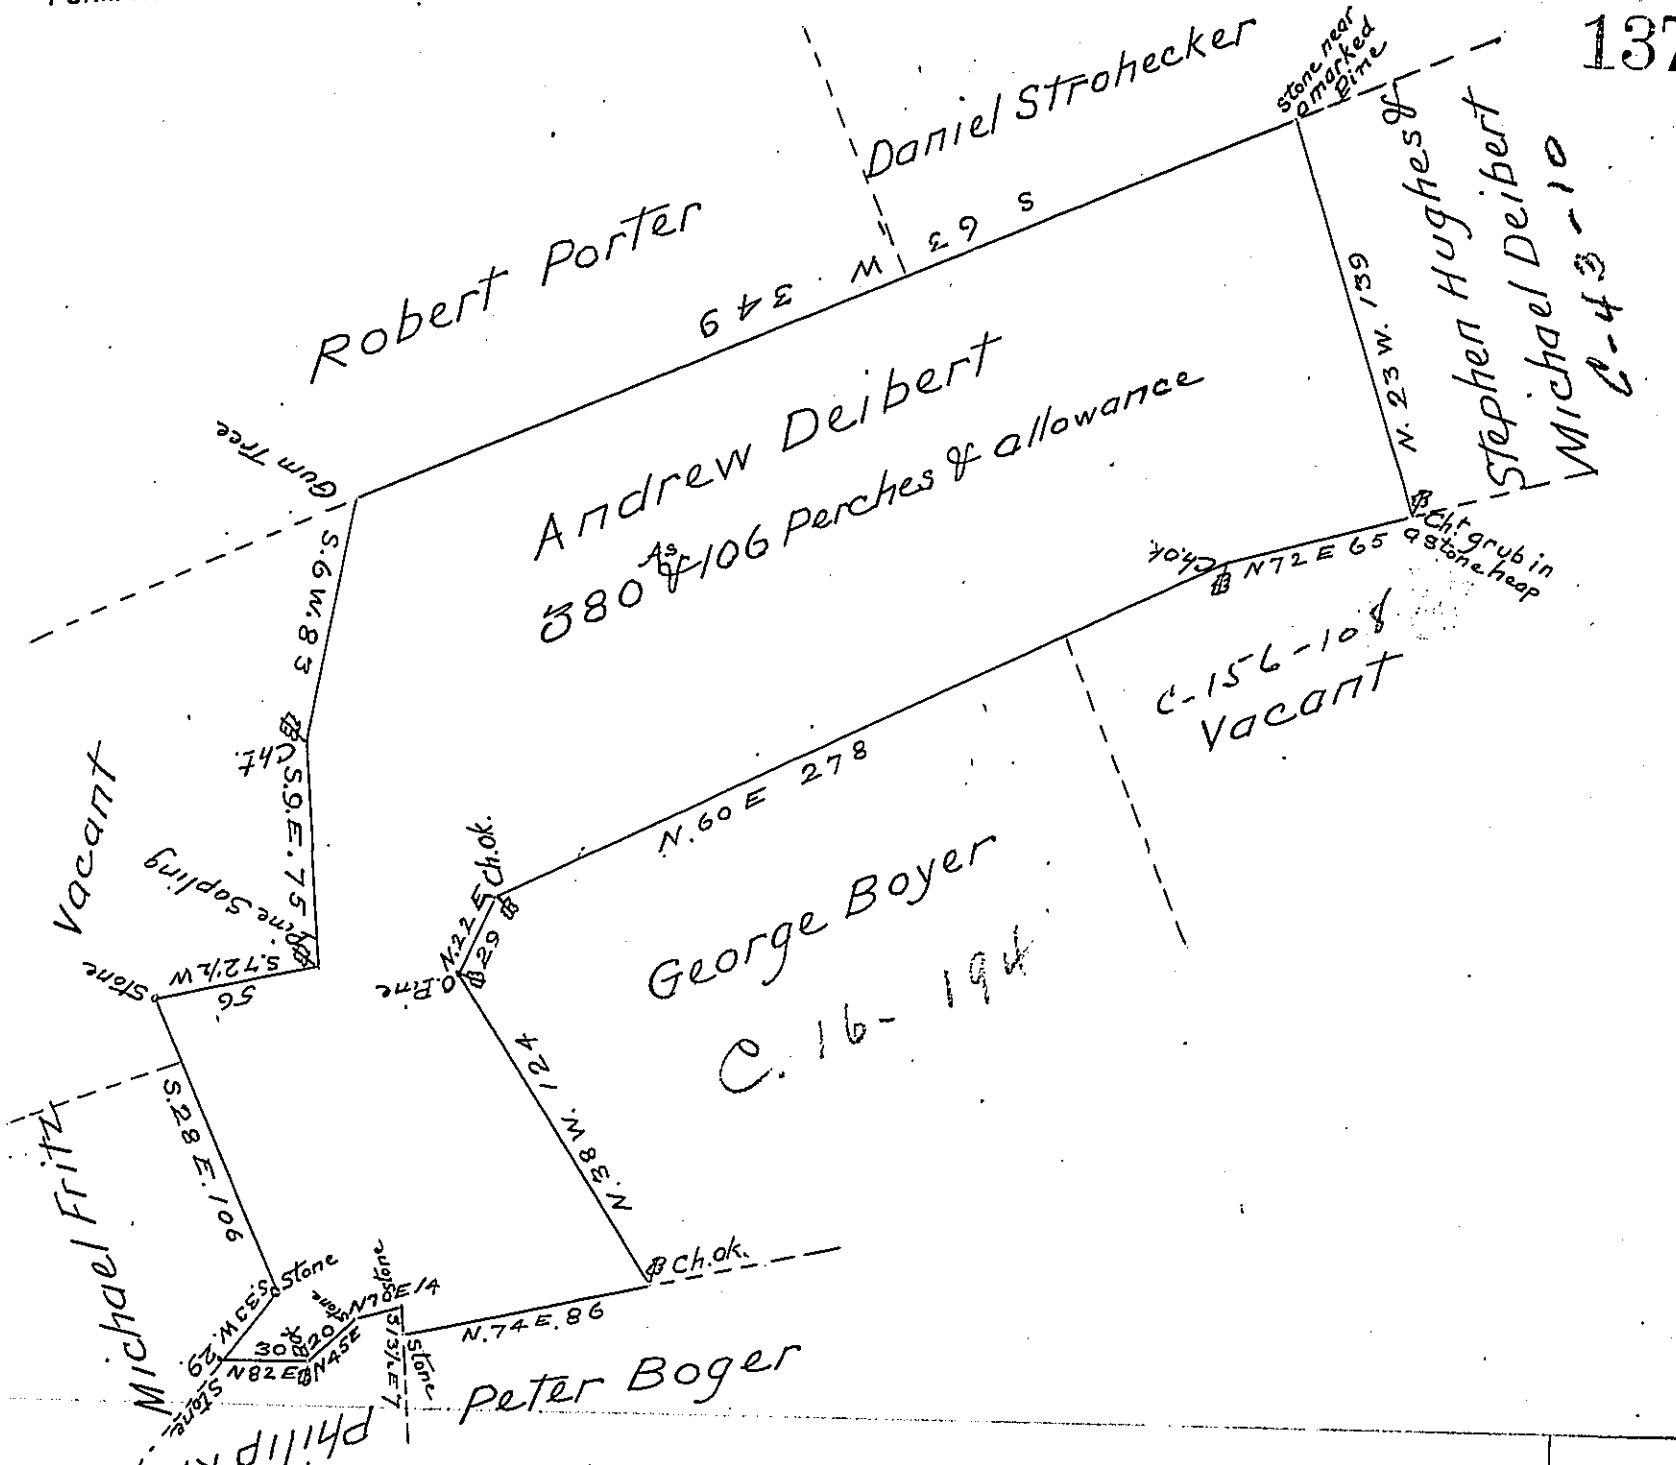

By Virtue of a warrant dated 21st day of Dec.r 1813 granted unto Andrew Deibert the above described tract of land situate in Manheim Township Schuylkill County was surveyed on the 27th day of April A. D. 1814 unto said Andrew Deibert containing three hundred & eighty acres & one hundred & six perches & allowance of six per cent for roads &c.

Richard T Leech Esq.r
Surveyor General.—

James McFarland D.S.

N.B. there is upon said tract a log house 18 by 14 feet a garden cleared & some trees planted & a family living upon it.

IN TESTIMONY that the above is a copy of the original remaining on file in the Department of Internal Affairs of Pennsylvania, made conformably to an Act of Assembly approved the 16th day of February, 1833, I have hereunto set my Hand and caused the Seal of said Department to be affixed at Harrisburg, this Seventh *day of* July *1904.*

Isaac B. Brown

Secretary of Internal Affairs.