FORM No. I.

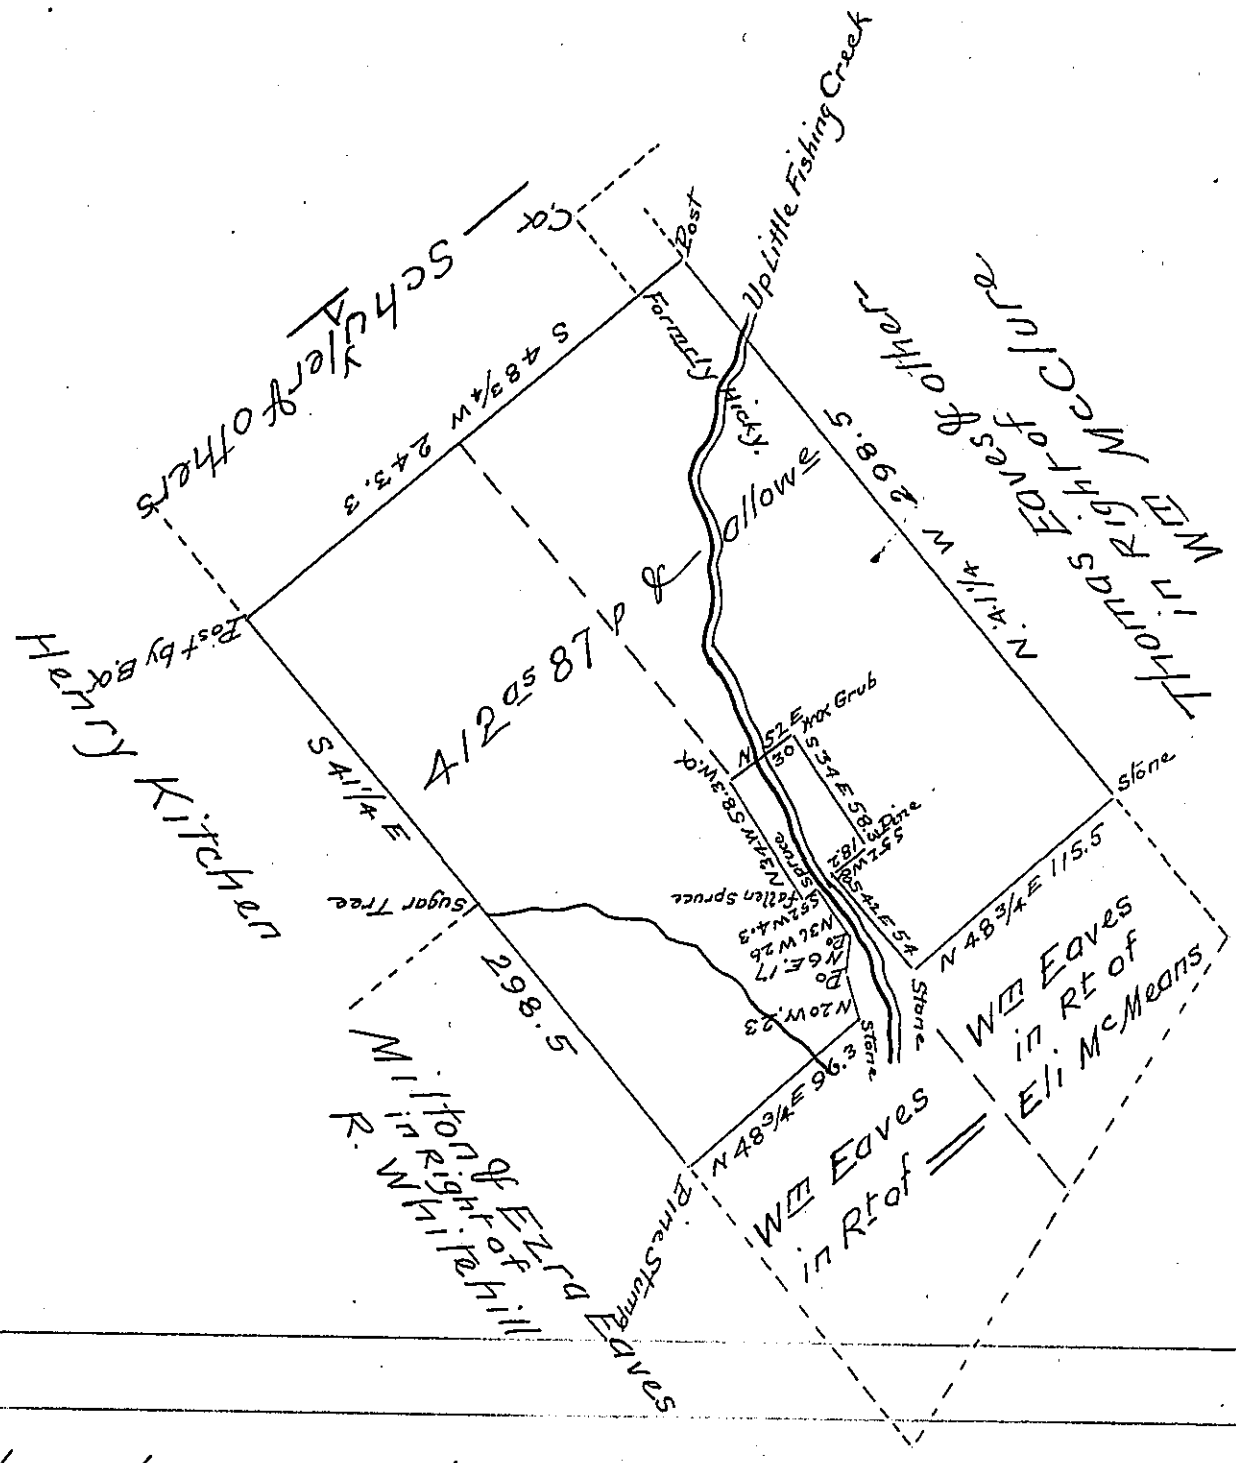

The above Survey is the greater part of two original Surveys made on the 4th day of December 1769 for David McClure and Elizabeth McMean on their Orders of Survey dated 3d day of April 1769 and Numbered (David McClure Nº 393, & Elizabeth McMean Nº 2359 — as represented by the dotted lines & Resurveyed as represented by the above draft on the 28th September 1830 to Andrew Eaves & others Containing four hundred and twelve acres & eighty seven perches & the usual Allowance

To Jacob Spangler Esqr
Surveyor General

Thos Woodside D.S.

IN TESTIMONY that the above is a copy of the original remaining on file in the Department of Internal Affairs of Pennsylvania, made conformably to an Act of Assembly approved the 16th day of February, 1833, I have hereunto set my Hand and caused the Seal of said Department to be affixed at Harrisburg, this sixteenth *day of* August *1904.*

Secretary of Internal Affairs.