FORM No. I.

Note I have returned the two small divisions No-1 and 3d not knowing whether they have heretofore been returned or Patented

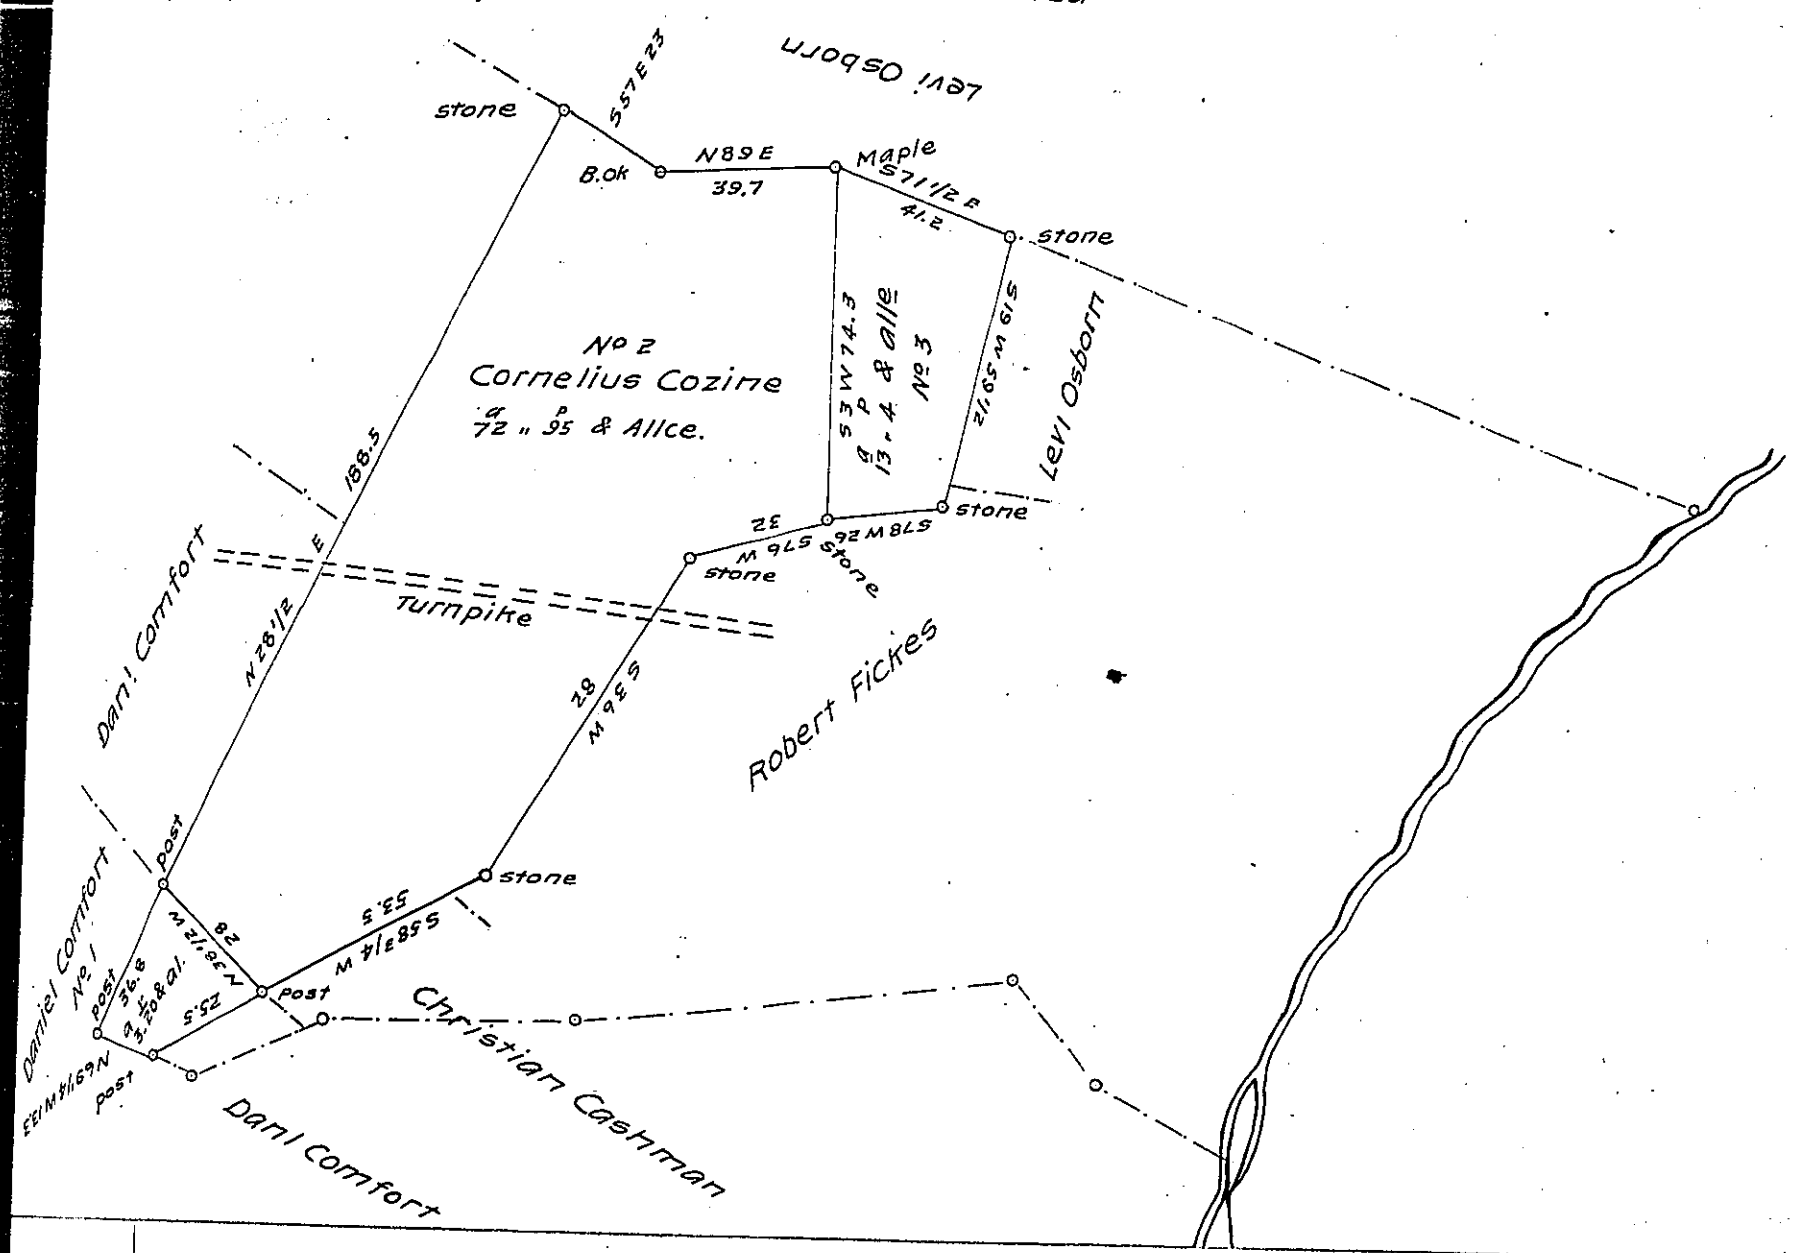

Situated in Strabane Township Adams County containing in the whole 88.a 119.p and Allowance It being part of a larger tract containing 254½.a and Allowance originally surveyed in pursuance of a Warrant to Cornelius Cozine dated the 13th of June 1773 Divided from the residue Feb.Y 28th 1840 By David McMillan

Jas Boyd D.S

To Jacob Sallade S.G

X Say 30th June 1773

IN TESTIMONY that the above is a copy of the original remaining on file in the Department of Internal Affairs of Pennsylvania, made conformably to an Act of Assembly approved the 16th day of February, 1833, I have hereunto set my Hand and caused the Seal of said Department to be affixed at Harrisburg, this ninth day of August 1904

Isaac B. Brown

Secretary of Internal Affairs.