FORM No. 1.

Greene & Hanover Line

158

BEAVER

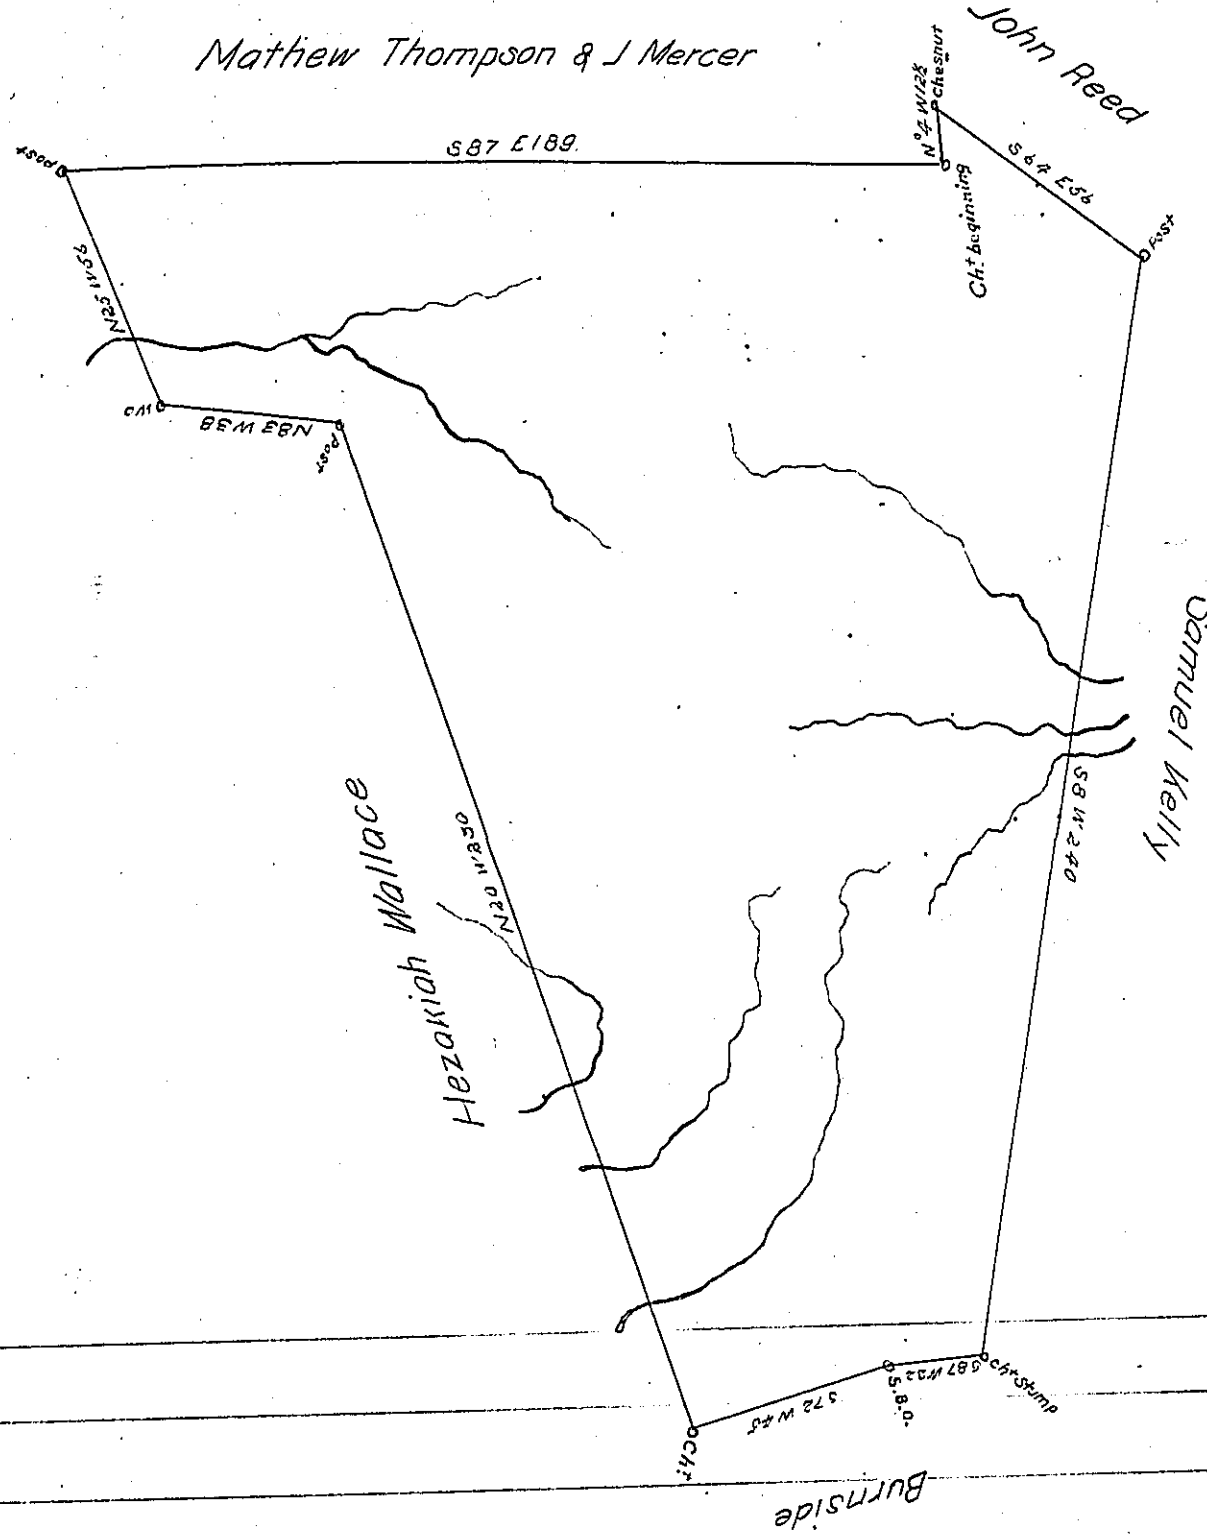

The above is a Draft of a tract of land Surveyed June 13th 1820 In pursuance of a Warrant Granted Nathanial Douglass dated March 17th 1820 Situate in Hanover township Beaver County containing 213 Acres 31 perches and allowance. I do certify that there was an Actual resident Settlement on the Ground at time of Survey

To Jacob Spangler Esqr
Surveyor General

Hugh M Cullough a.s.

IN TESTIMONY that the above is a copy of the original remaining on file in the Department of Internal Affairs of Pennsylvania, made conformably to an Act of Assembly approved the 16th day of February, 1833, I have hereunto set my Hand and caused the Seal of said Department to be affixed at Harrisburg, this first day of August 1904

Isaac B. Brown

Secretary of Internal Affairs.