FORM No. I.

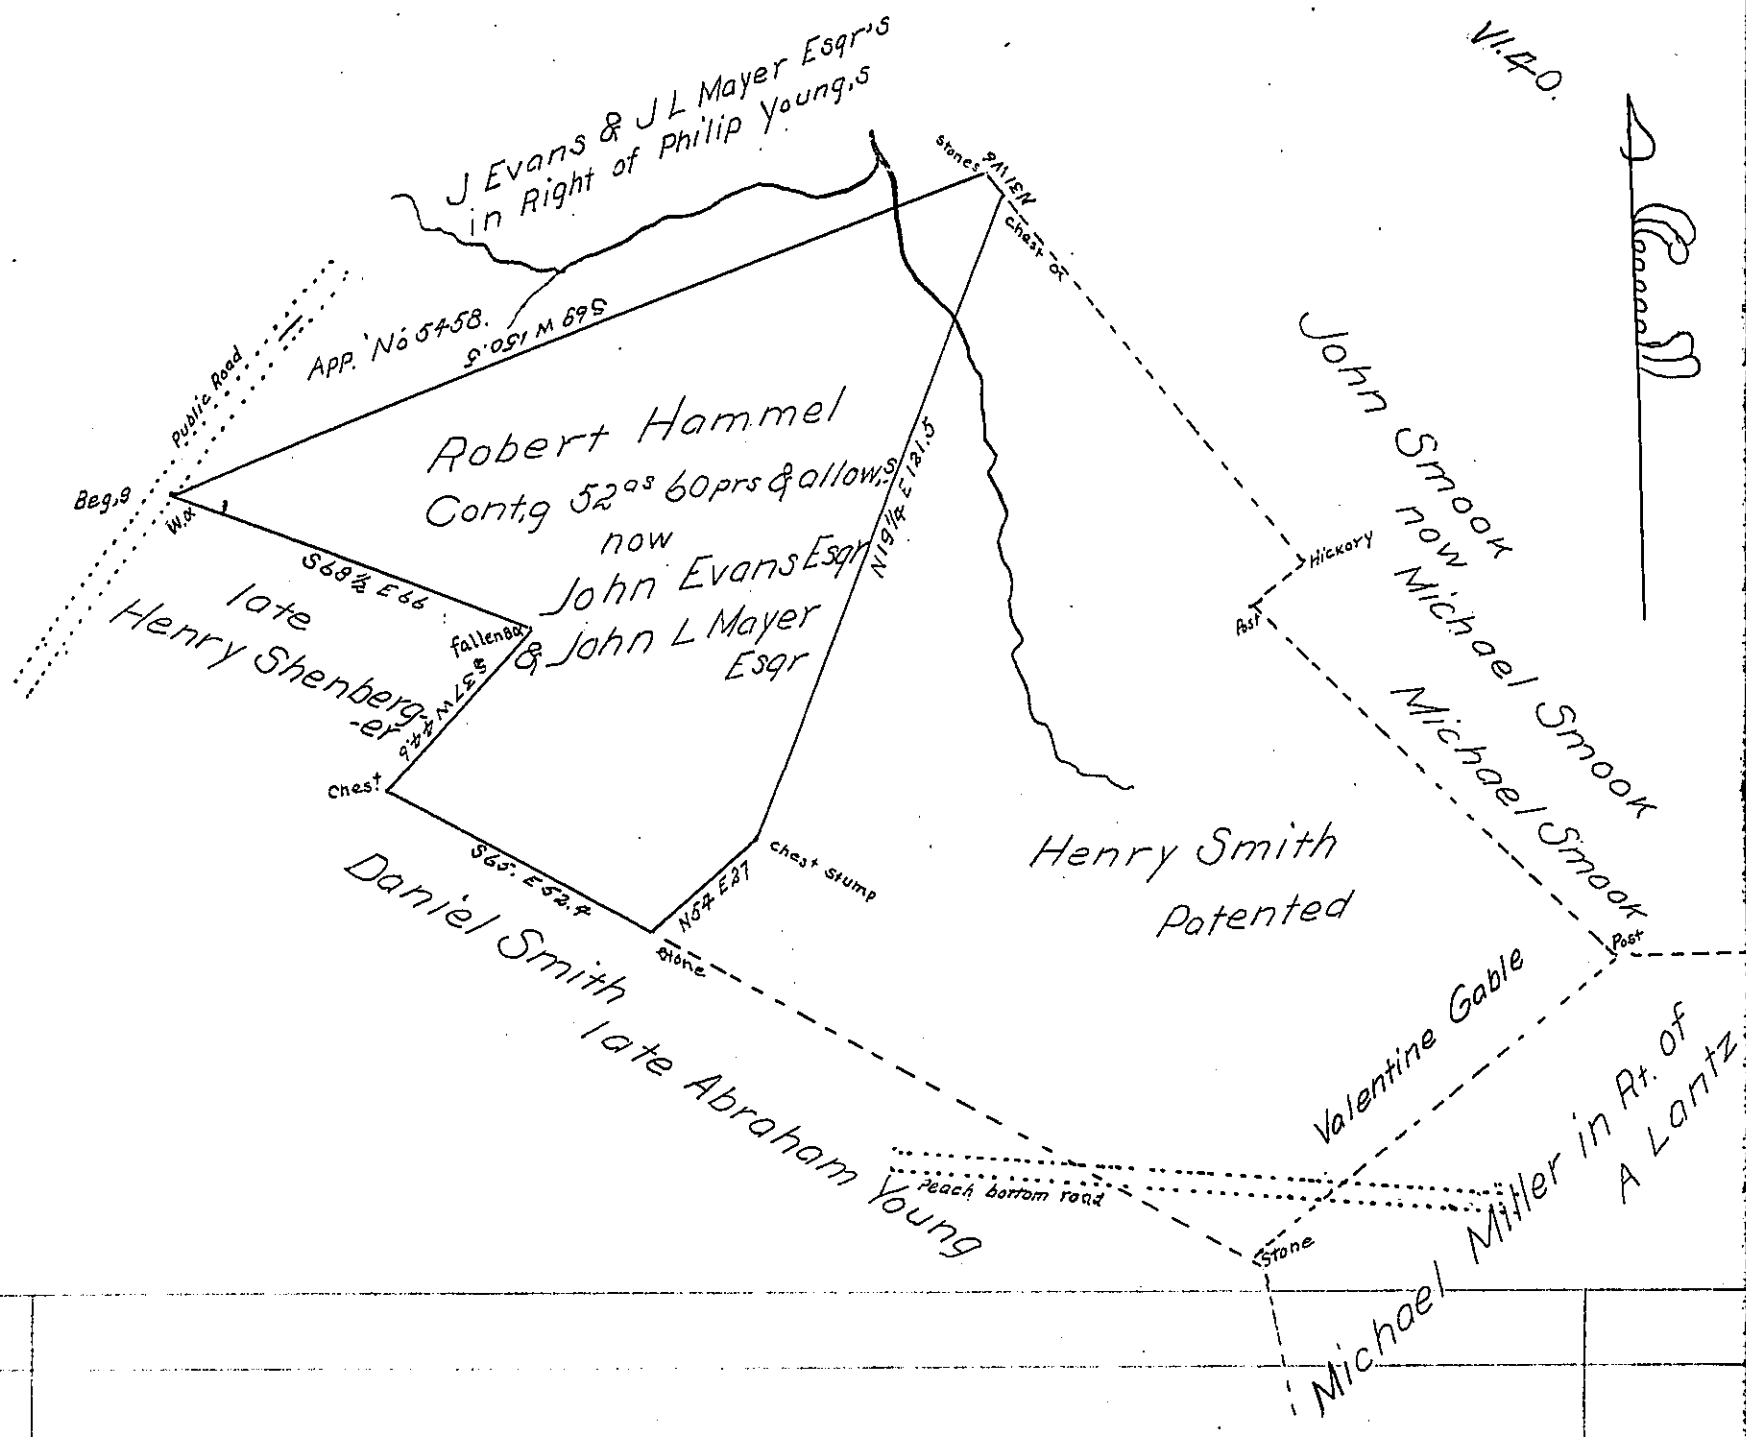

A Draught of a piece of Land, Situate in Windsor Township. in the County of York. Containing as above Set forth. 52 as 60 prs and allowances. &c. part of 123 as 16 prs & allowances which was Surveyed on the 22nd of the 5th mo. 1769. in pursuance of the Application No. 2423 granted to Robert Hammel. Resurveyed the whole tract, on the 18th day of June 1836 by John Becker then D.S. and the above part Since resurveyed at the request of John Evans. Esqr and John L Mayer Esqr the present owners. who requested me to make return of the above part into the Surveyor Generals Office. who wish to patent the Same. this 31st day of May A D 1864.

James P Barr Esqr
Surveyor General
at Harrisburg. Pa.

P John Becker S.V.R.
for Benjn Leese D.S.

IN TESTIMONY that the above is a copy of the original remaining on file in the Department of Internal Affairs of Pennsylvania, made conformably to an Act of Assembly approved the 16th day of February, 1833, I have hereunto set my Hand and caused the Seal of said Department to be affixed at Harrisburg, this tenth day of August 1904

Isaac B. Brown
Secretary of Internal Affairs.