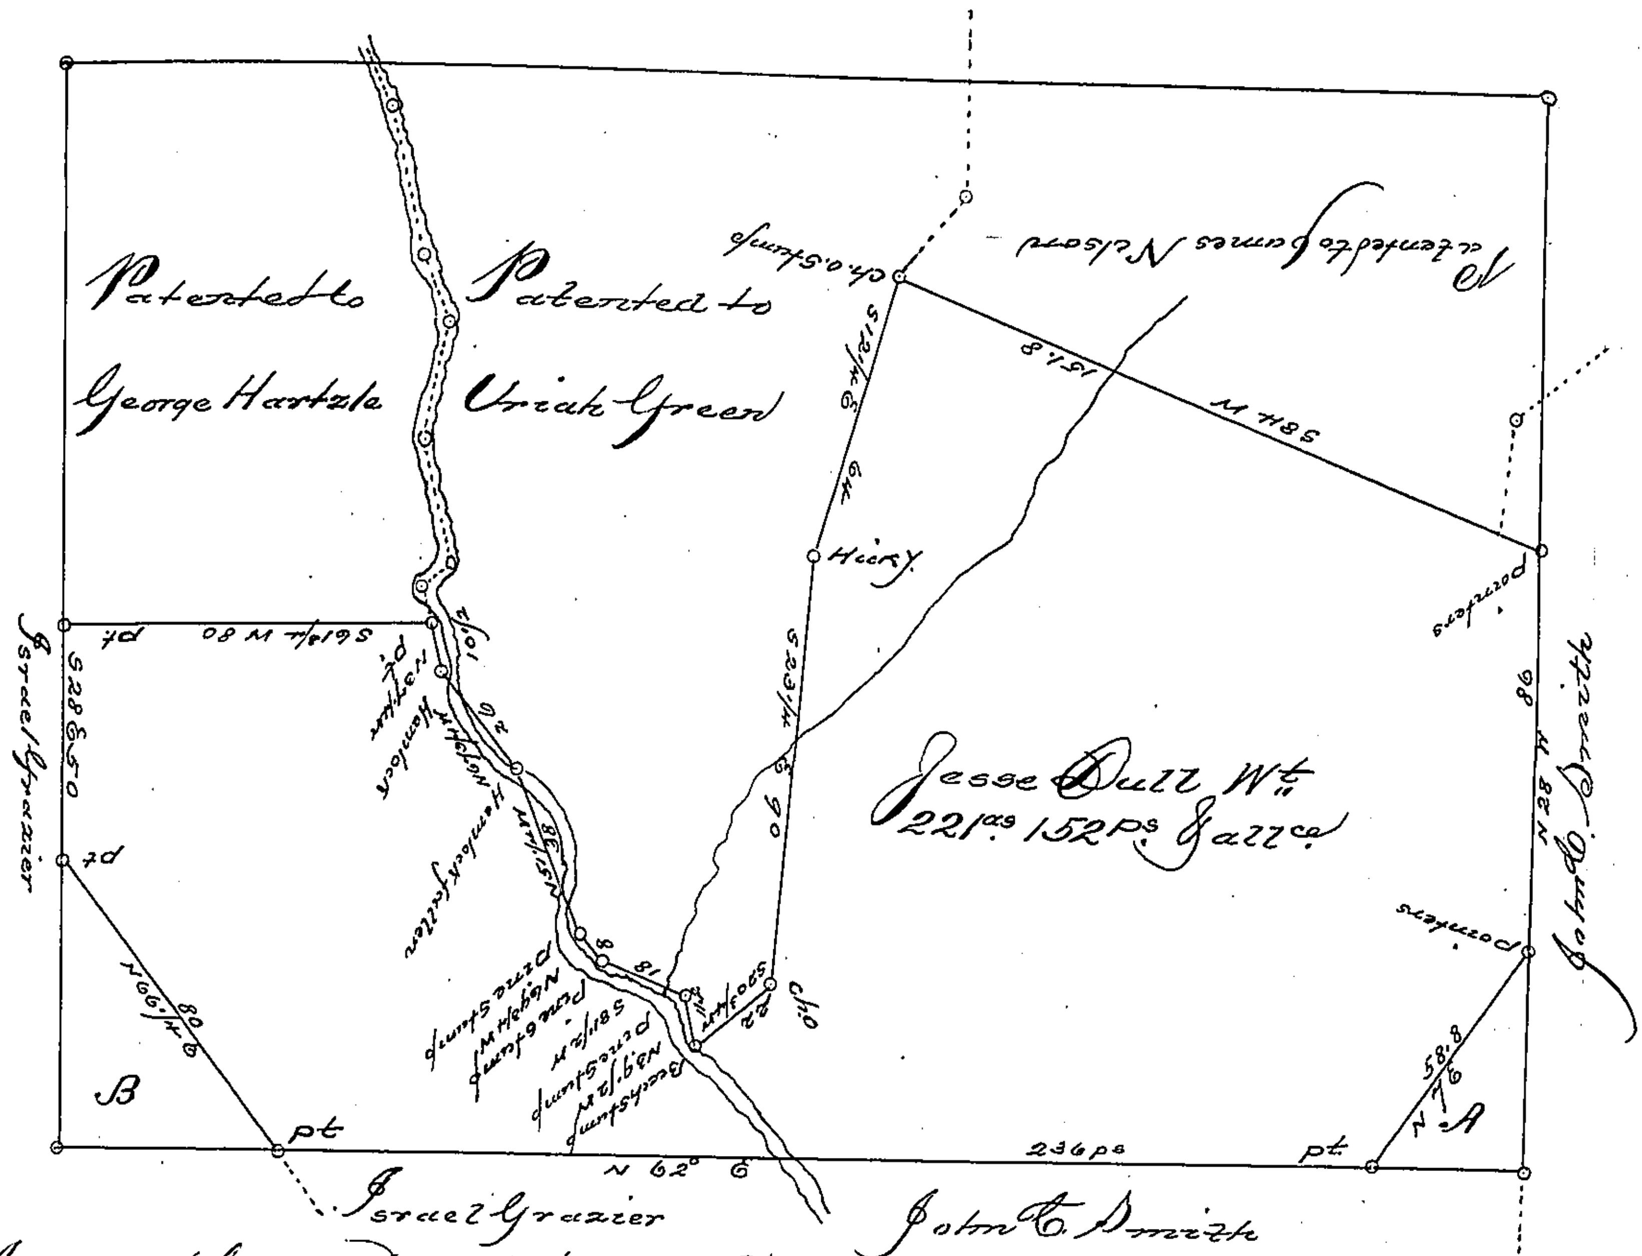

A. part of George Duffield Wt. 28th Feby 1785

B. " " Alexr. McPherson " 21st Mar 1839

Draft of a tract of land situated in Logan Township in the County of Blair, Containing two hundred and twenty one acres one hundred and fifty two perches, and allowance of six per cent for Roads &c, Surveyed for John C. Smith, Israel Grazier and Catherine Fry on the 14th day of October A.D. 1870. Being part of a larger tract of 433 acres 153 perches and allowance, Originally surveyed in pursuance of a warrant granted to Jesse Dull, dated 26th day of Decr 1793

James L. Gwin, C.S.

To Robert B. Beath Esqr.
Surveyor General

IN TESTIMONY that the above is a copy of the original remaining on file in the Department of Internal Affairs of Pennsylvania, made conformably to an Act of Assembly approved the 16th day of February, 1833, I have hereunto set my Hand and caused the Seal of said Department to be affixed at Harrisburg, this tenth *day of* August *19*04.

Isaac B. Brown
Secretary of Internal Affairs.