FORM No. I.

214

P24_453

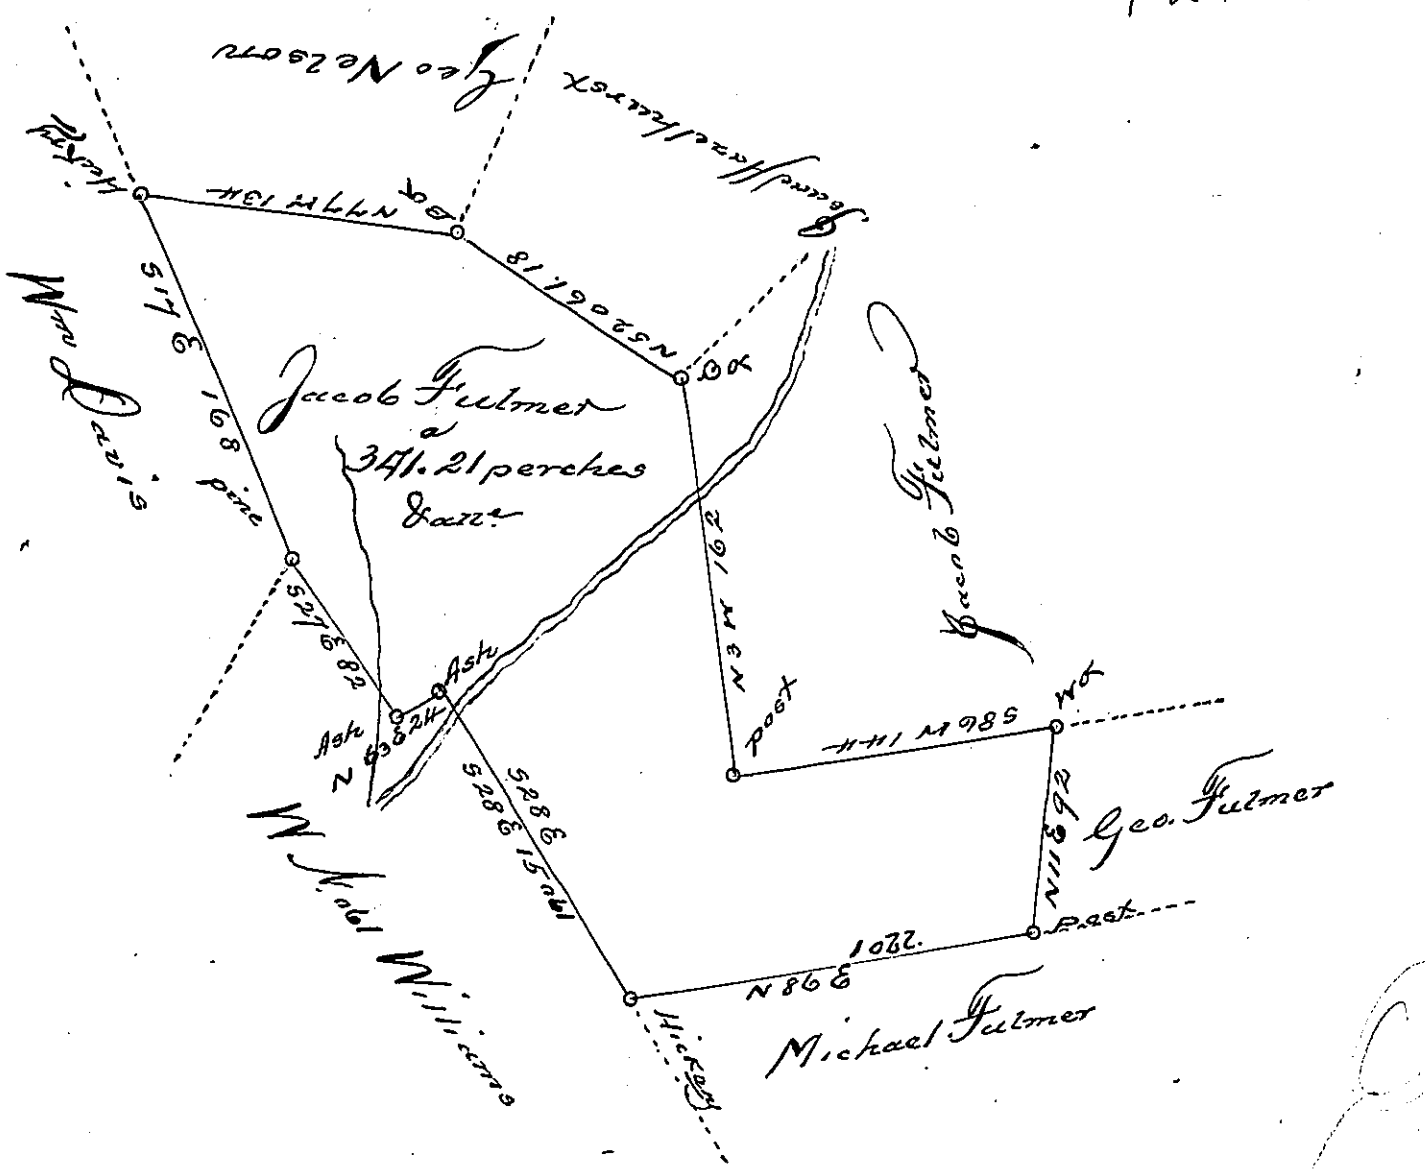


The Draught of a tract of land lying on the head of the Limestone run in Turbett Township in the County of Northumberland, Surveyed on the 14th day of May 1795 for Jacob Fulmer, by Virtue of a Warrant of Resurvey granted to him the said Jacob Fulmer & bearing date the third day of December 1793 & Situate agreeable to the above Draught & to wit:

To Daniel Brodhead Esqr.
Surveyor General

Jo J Wallis D.S.

Part originally Surveyed on appn. to Cornelius Atkinson dated ——— & now returned upon the same terms agreeably to an order of the Board of Property

IN TESTIMONY that the above is a copy of the original remaining on file in the Department of Internal Affairs of Pennsylvania, made conformably to an Act of Assembly approved the 16th day of February, 1833, I have hereunto set my Hand and caused the Seal of said Department to be affixed at Harrisburg, this twentyeighth day of September 1904,

Isaac D Pearson
Secretary of Internal Affairs.