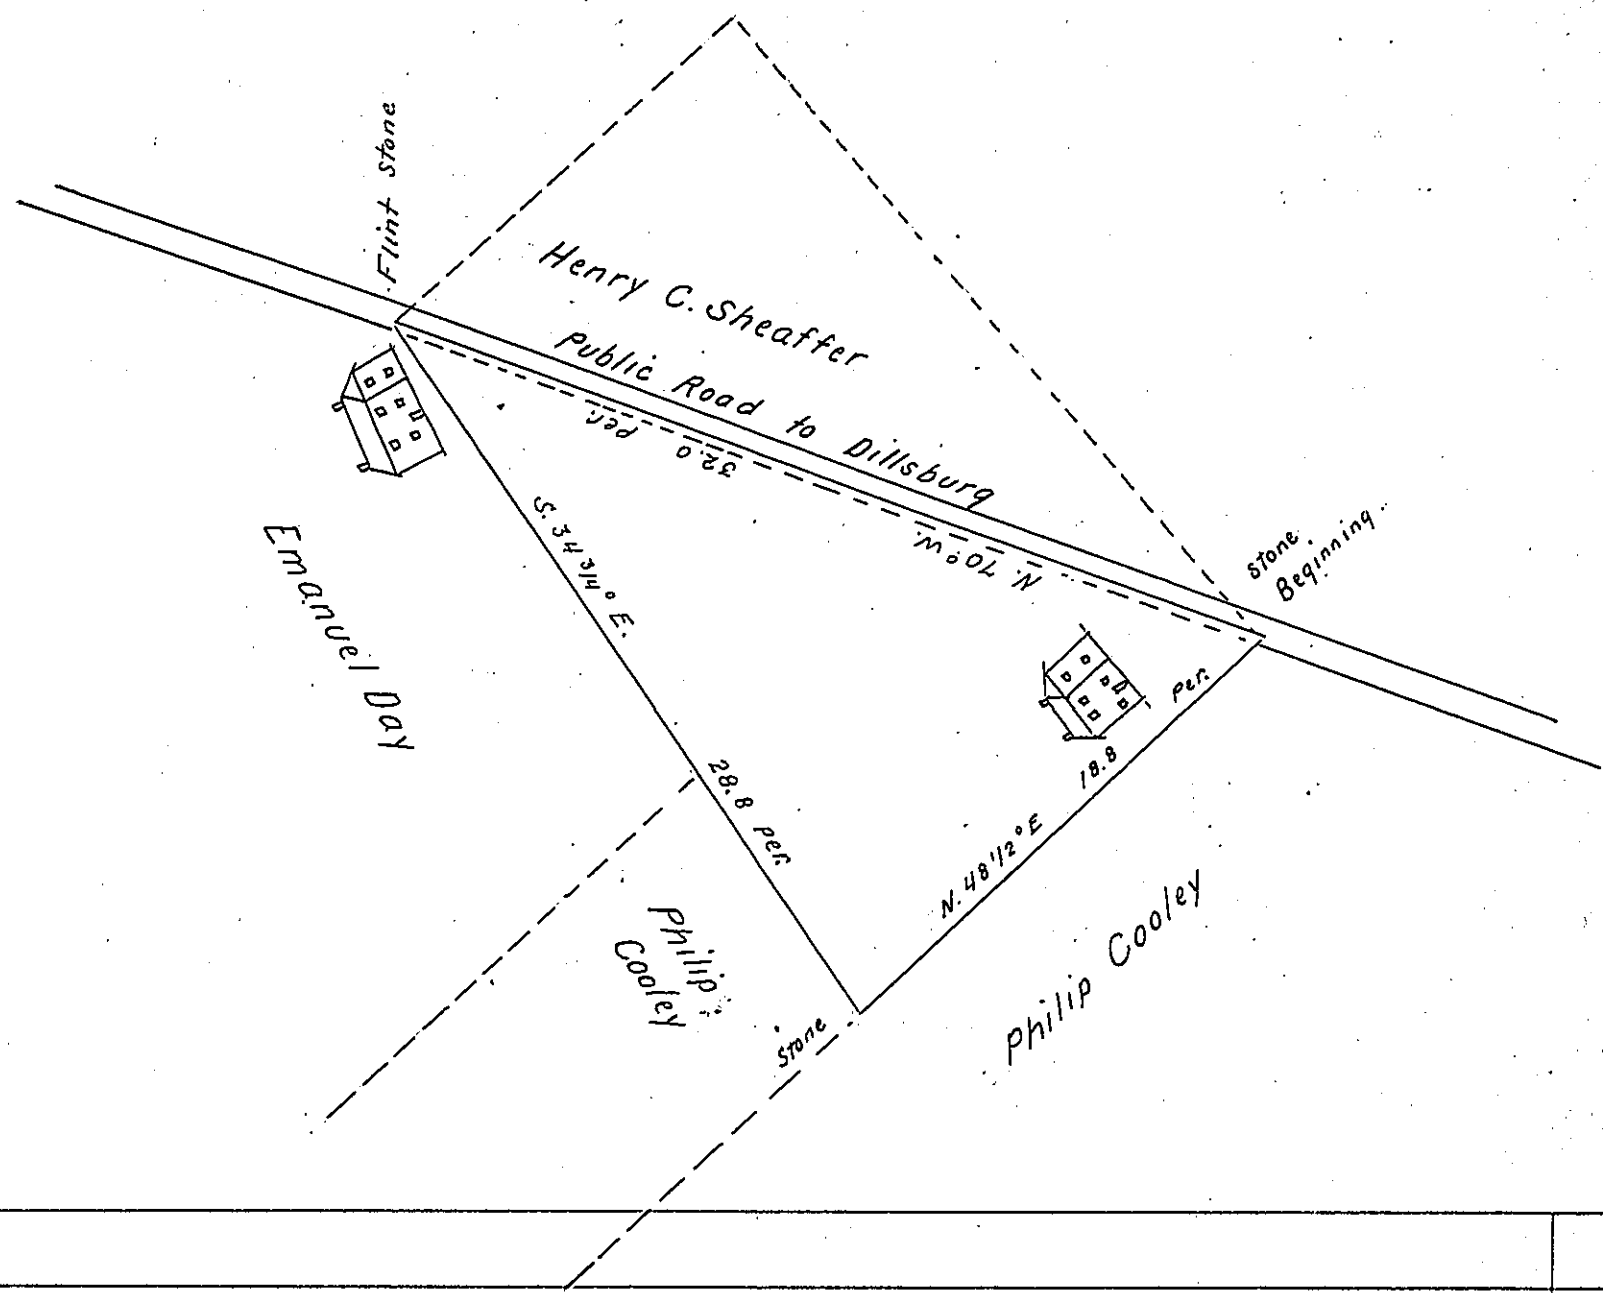

A Draft of a tract of land situated in the Township of Franklin and County of York, containing One acres, 89 5/10 perches and allowance of six per cent for roads, etc. Surveyed the 20th day of August 1903, in pursuance of a warrant granted to John Coffey, dated the 28th day of July 1903.

To ~~James W. Latta~~, Esq.
Isaac B. Brown,
Secretary of Internal Affairs

B. F. Koller
County Surveyor

IN TESTIMONY that the above is a copy of the original remaining on file in the Department of Internal Affairs of Pennsylvania, made conformably to an Act of Assembly approved the 16th day of February, 1833, I have hereunto set my Hand and caused the Seal of said Department to be affixed at Harrisburg, this twentieth *day of* July *1904.*

Isaac B. Brown

Secretary of Internal Affairs.