FORM No. I.

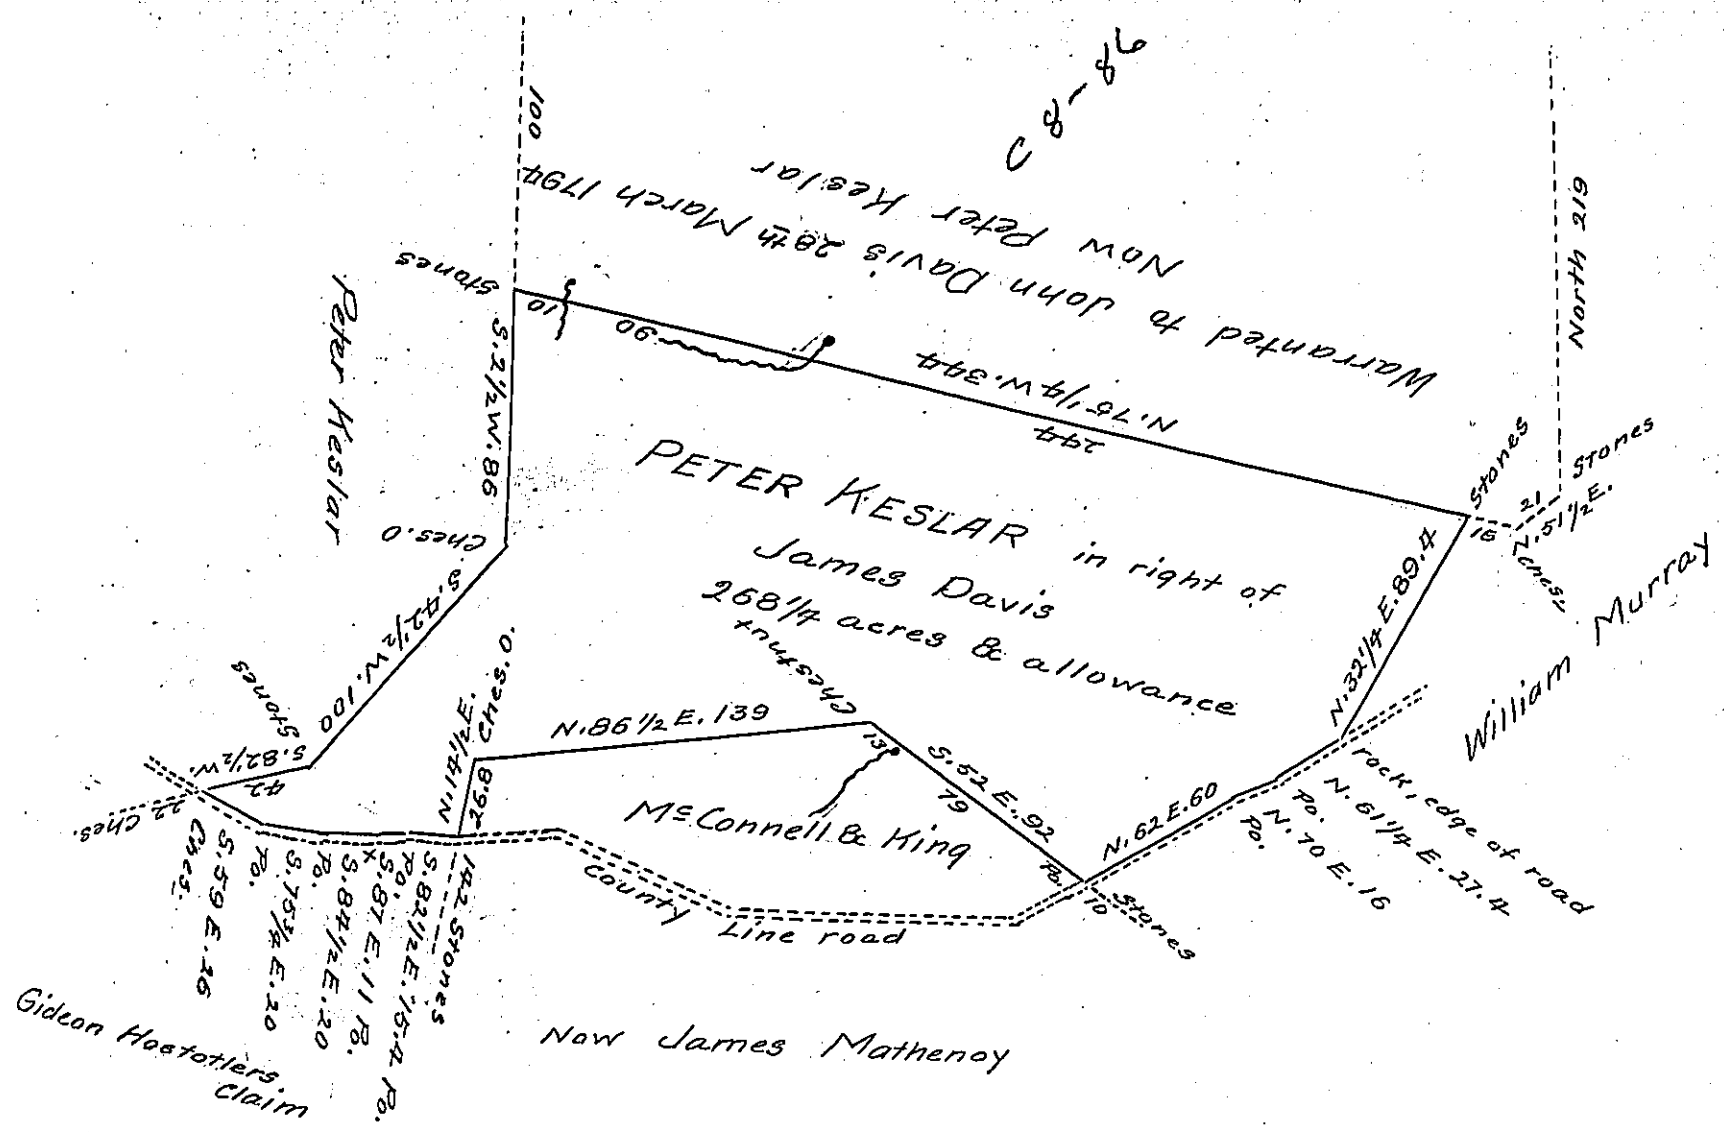

June 2nd. 1854

Surveyed the above described tract of land by request of Mr. Peter Keslar on Warrant granted to James Davis dated 28th March 1794 No. 1 who by release dated 15th August 1817 sold the same to Martin Shlater, Situate on Laurel Hill in Dannegal township, County of Westmoreland, Containing Two hundred and Sixty eight & one fourth acres & allowance

John Gay

For Joseph Greer C.S.

To J. Porter Brawley Esq

Surveyor General of Pennᵃ

IN TESTIMONY that the above is a copy of the original remaining on file in the Department of Internal Affairs of Pennsylvania, made conformably to an Act of Assembly approved the 16th day of February, 1833, I have hereunto set my Hand and caused the Seal of said Department to be affixed at Harrisburg, this Twenty-ninth *day of* August *1904*

Isaac B. Brown

Secretary of ~~Internal Affairs.~~