FORM No. I.

282

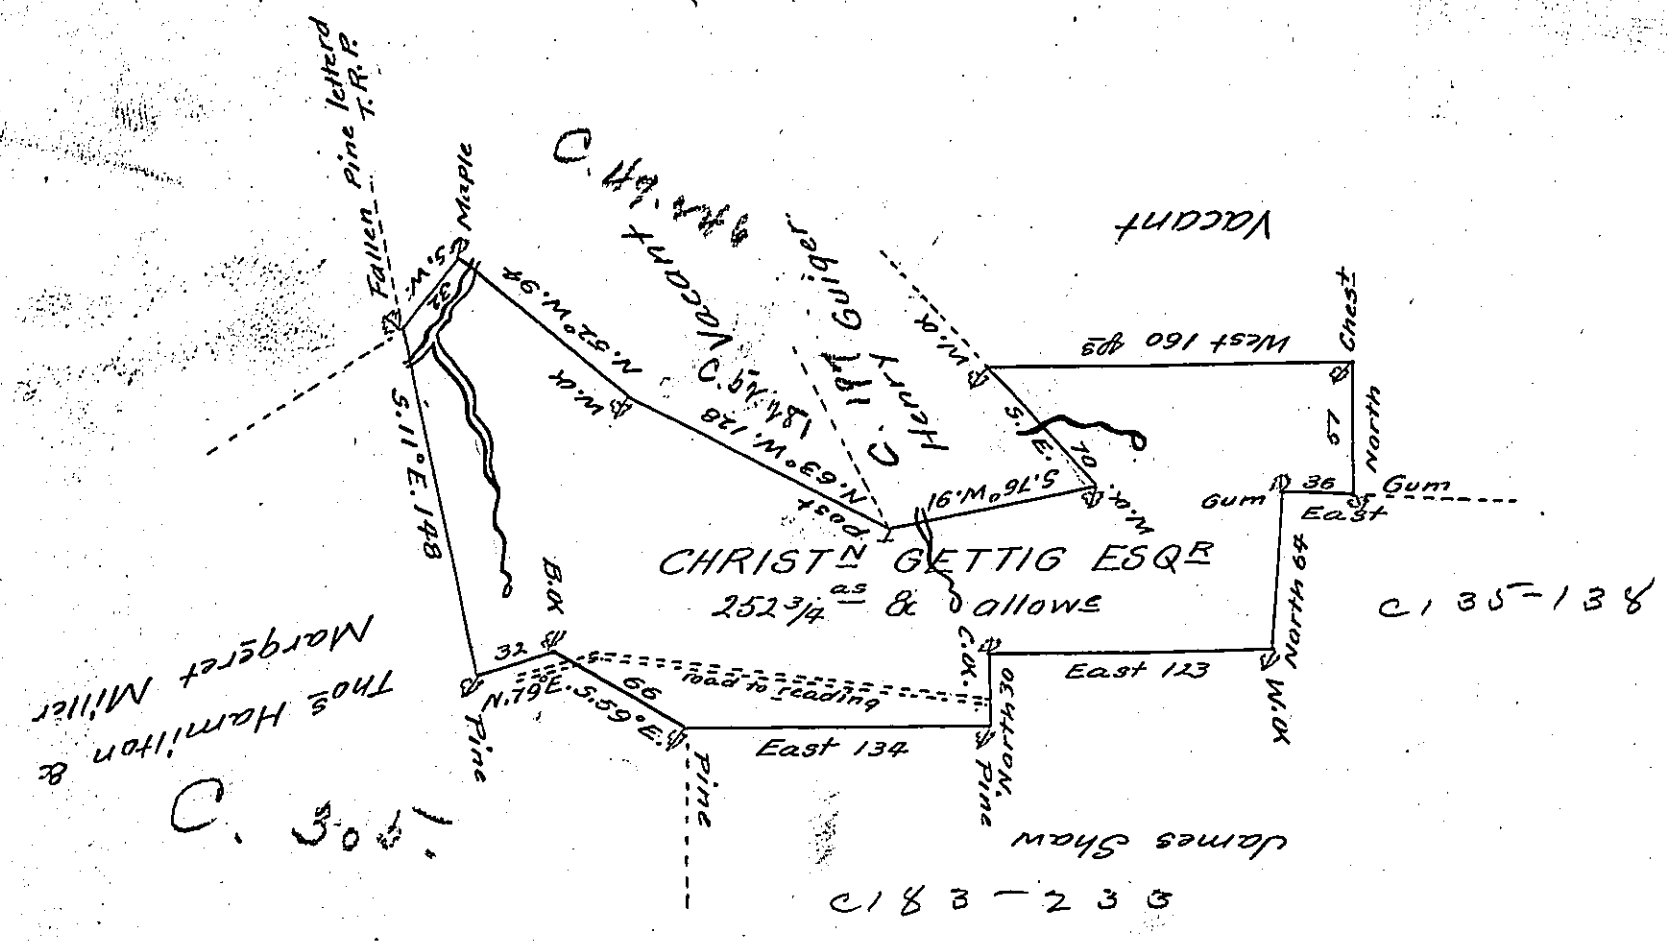

Draft of a tract of land Called —— situate on the road leading from Sunbury to reading and joining land surveyed for James Shaw & others in Augusta township Northumd County Containing two Hundred & fifty two acres 3/4 & Allowance of six P Cent for roads &c Surveyed for Christian Gettig Esqr the 20th Day of May 1787 in Pursuance of a Warrant Dated the 16th Day of March 1787

by Wm Gray D.S.

Daniel Bradhead Esqr

Surv Genl

IN TESTIMONY that the above is a copy of the original remaining on file in the Department of Internal Affairs of Pennsylvania, made conformably to an Act of Assembly approved the 16th day of February, 1833, I have hereunto set my Hand and caused the Seal of said Department to be affixed at Harrisburg, this Thirtieth *day of* September *1904*

Secretary of ~~Internal Affairs~~.