FORM No. I.



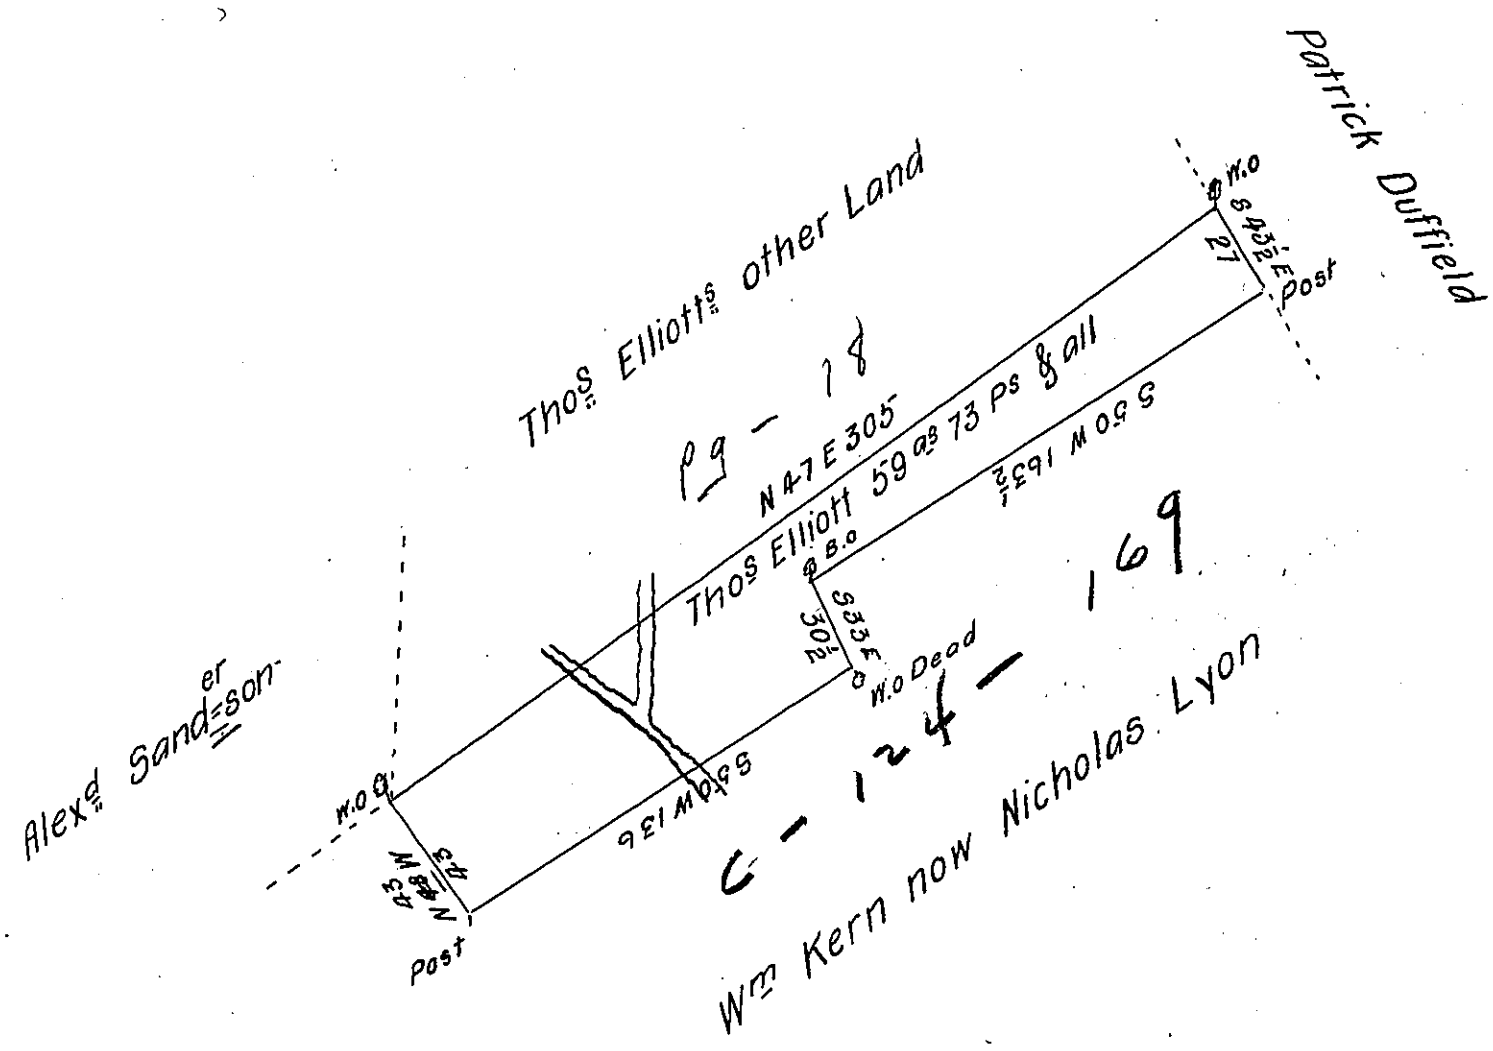


The Draught of a tract of land situate in Tyrone Township Cumberland County containing Fifty Nine acres & seventy three perches & allowance of six P. Cent for Roads &c. Resurveyd the 13th of May 1802 agreeable to the first Lines made in consequence of a warrant granted to Thos Elliott Dated Sept 2nd 1767.

Wm Ramsey D.S.

To Saml Cochran Esquire
Surveyr Genl of Pennsylvania

*IN TESTIMONY that the above is a copy of the original remaining on file in the Department of Internal Affairs of Pennsylvania, made conformably to an Act of Assembly approved the 16th day of February, 1833, I have hereunto set my Hand and caused the Seal of said Department to be affixed at Harrisburg, this* fifth *day of* August *1904.*

Isaac B. Brown
*Secretary of Internal Affairs.*