FORM No. I.

547

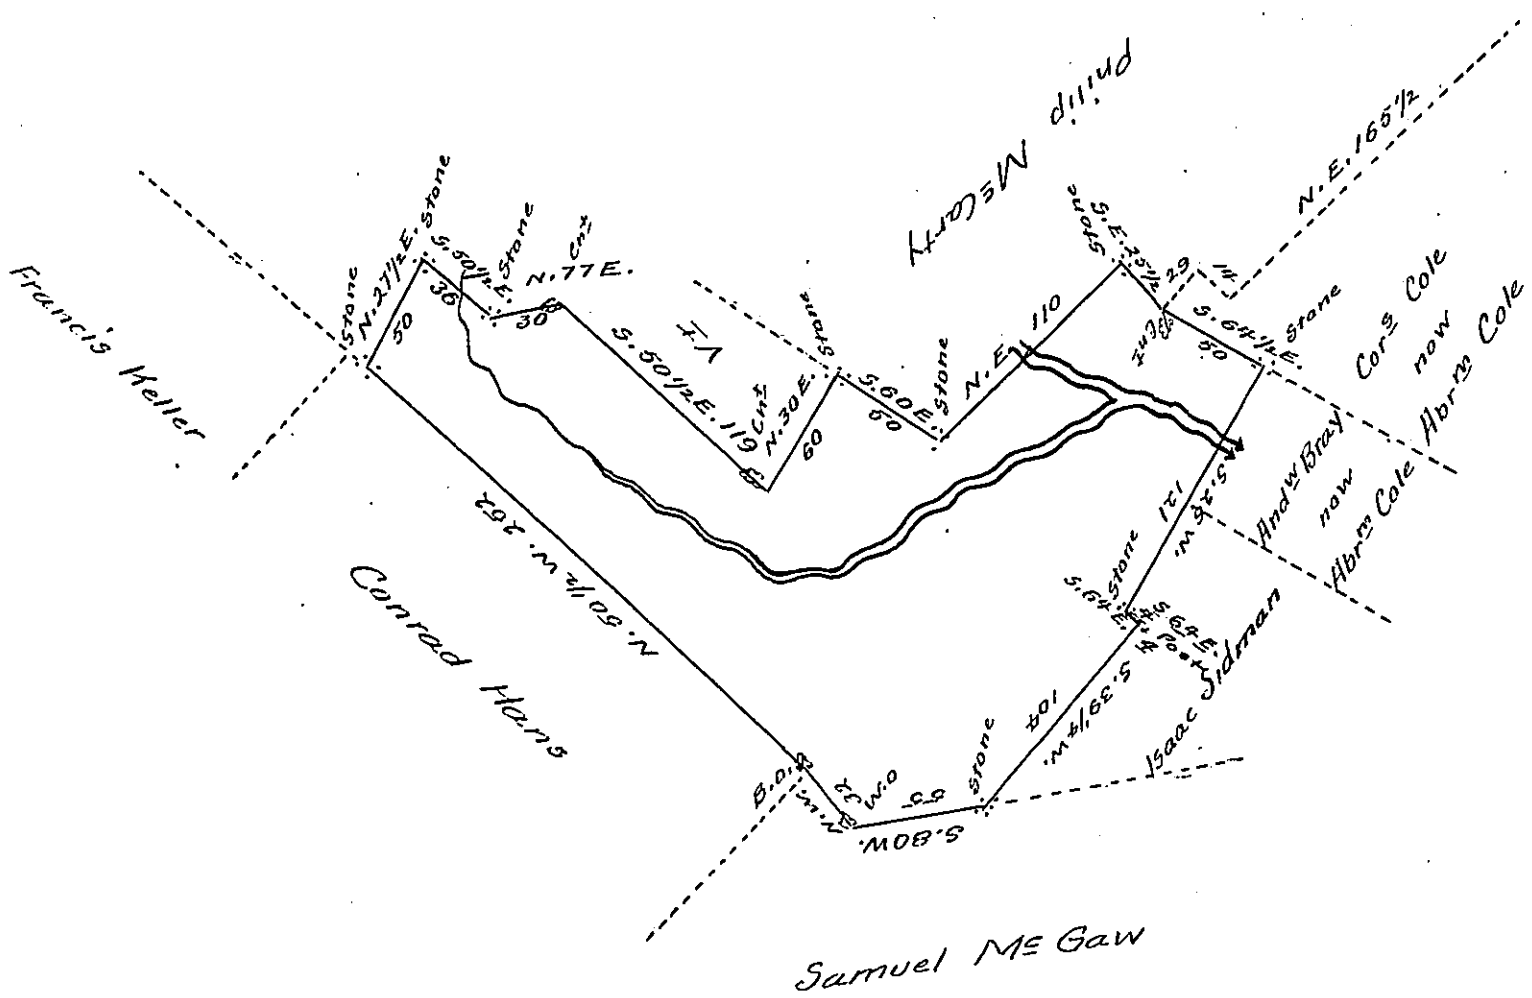

In pursuance of a warrant dated the 24th March 1794, Surveyed the 25th May 1801 as appears from the field book of George Palmer Esquire and by me examined and approved the above described Tract of land to Jeremiah Fleming for John Craig, situate in ppermitnfield Township Pike County, adjoining Andrew Bray, Abraham Cole late Cornelius Cole & Philip Mc Carty, Containing two hundred and fifty five Acres and sixty one perches and Allowance of six pr. Ct. & Cc

Jno Brink D.S.

To Richd T. Leech Esquire

S. General of Pennª

IN TESTIMONY that the above is a copy of the original remaining on file in the Department of Internal Affairs of Pennsylvania, made conformably to an Act of Assembly approved the 16th day of February, 1833, I have hereunto set my Hand and caused the Seal of said Department to be affixed at Harrisburg, this Nineteenth day of October 1904

Isaac B Brown

Secretary of Internal Affairs.