FORM No. I.

61

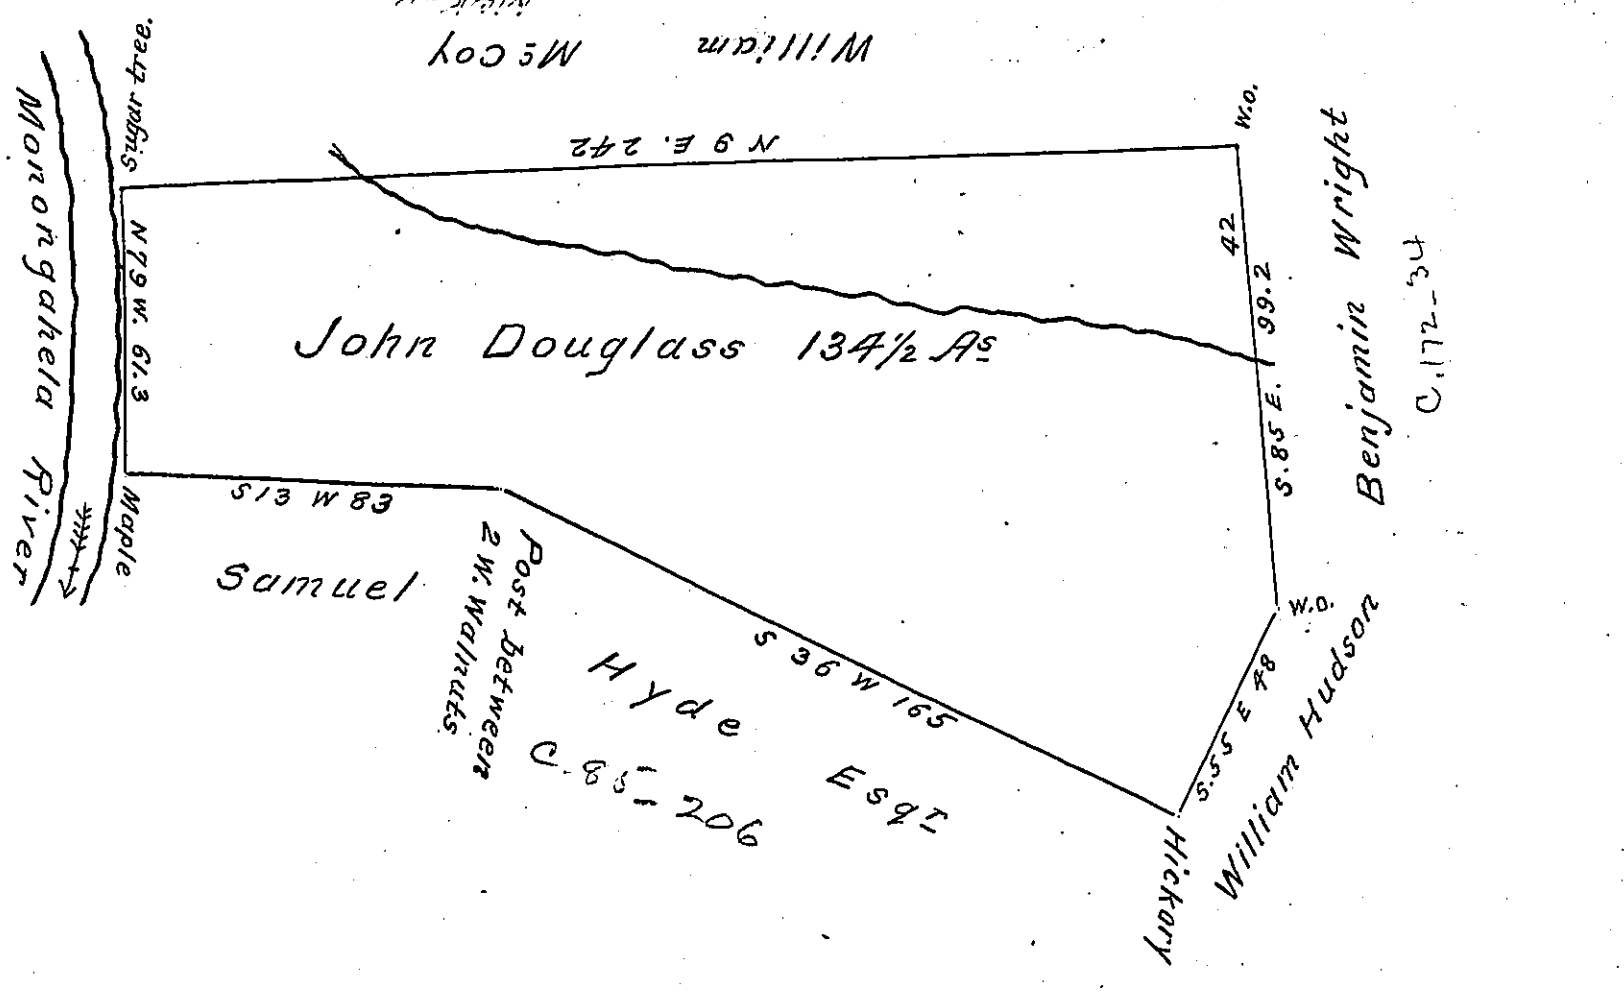

The above is a Draught of Survey made October 22nd 1803 for John Douglass in pursuance of a Location Granted John Husk No 3366 ± and an Order of the board of Property dated 23rd of February 1801 containing 134½ As and allowance of six per cent &c situate on Monongahela River in Green Township called "Troublesome"

Stephen Gapen D.S.

To Samuel Cochran Esqr S.G.

I do certify the above to be a true copy of the Original remaining in my Office. In testimony whereof I have hereunto set my hand this 7th day of October 1822

± 13th June 1769 John Fordyce D.S.

IN TESTIMONY that the above is a copy of the original remaining on file in the Department of Internal Affairs of Pennsylvania, made conformably to an Act of Assembly approved the 16th day of February, 1833, I have hereunto set my Hand and caused the Seal of said Department to be affixed at Harrisburg, this fifth day of August 1904

Secretary of ~~Internal Affairs~~.