FORM No. I.

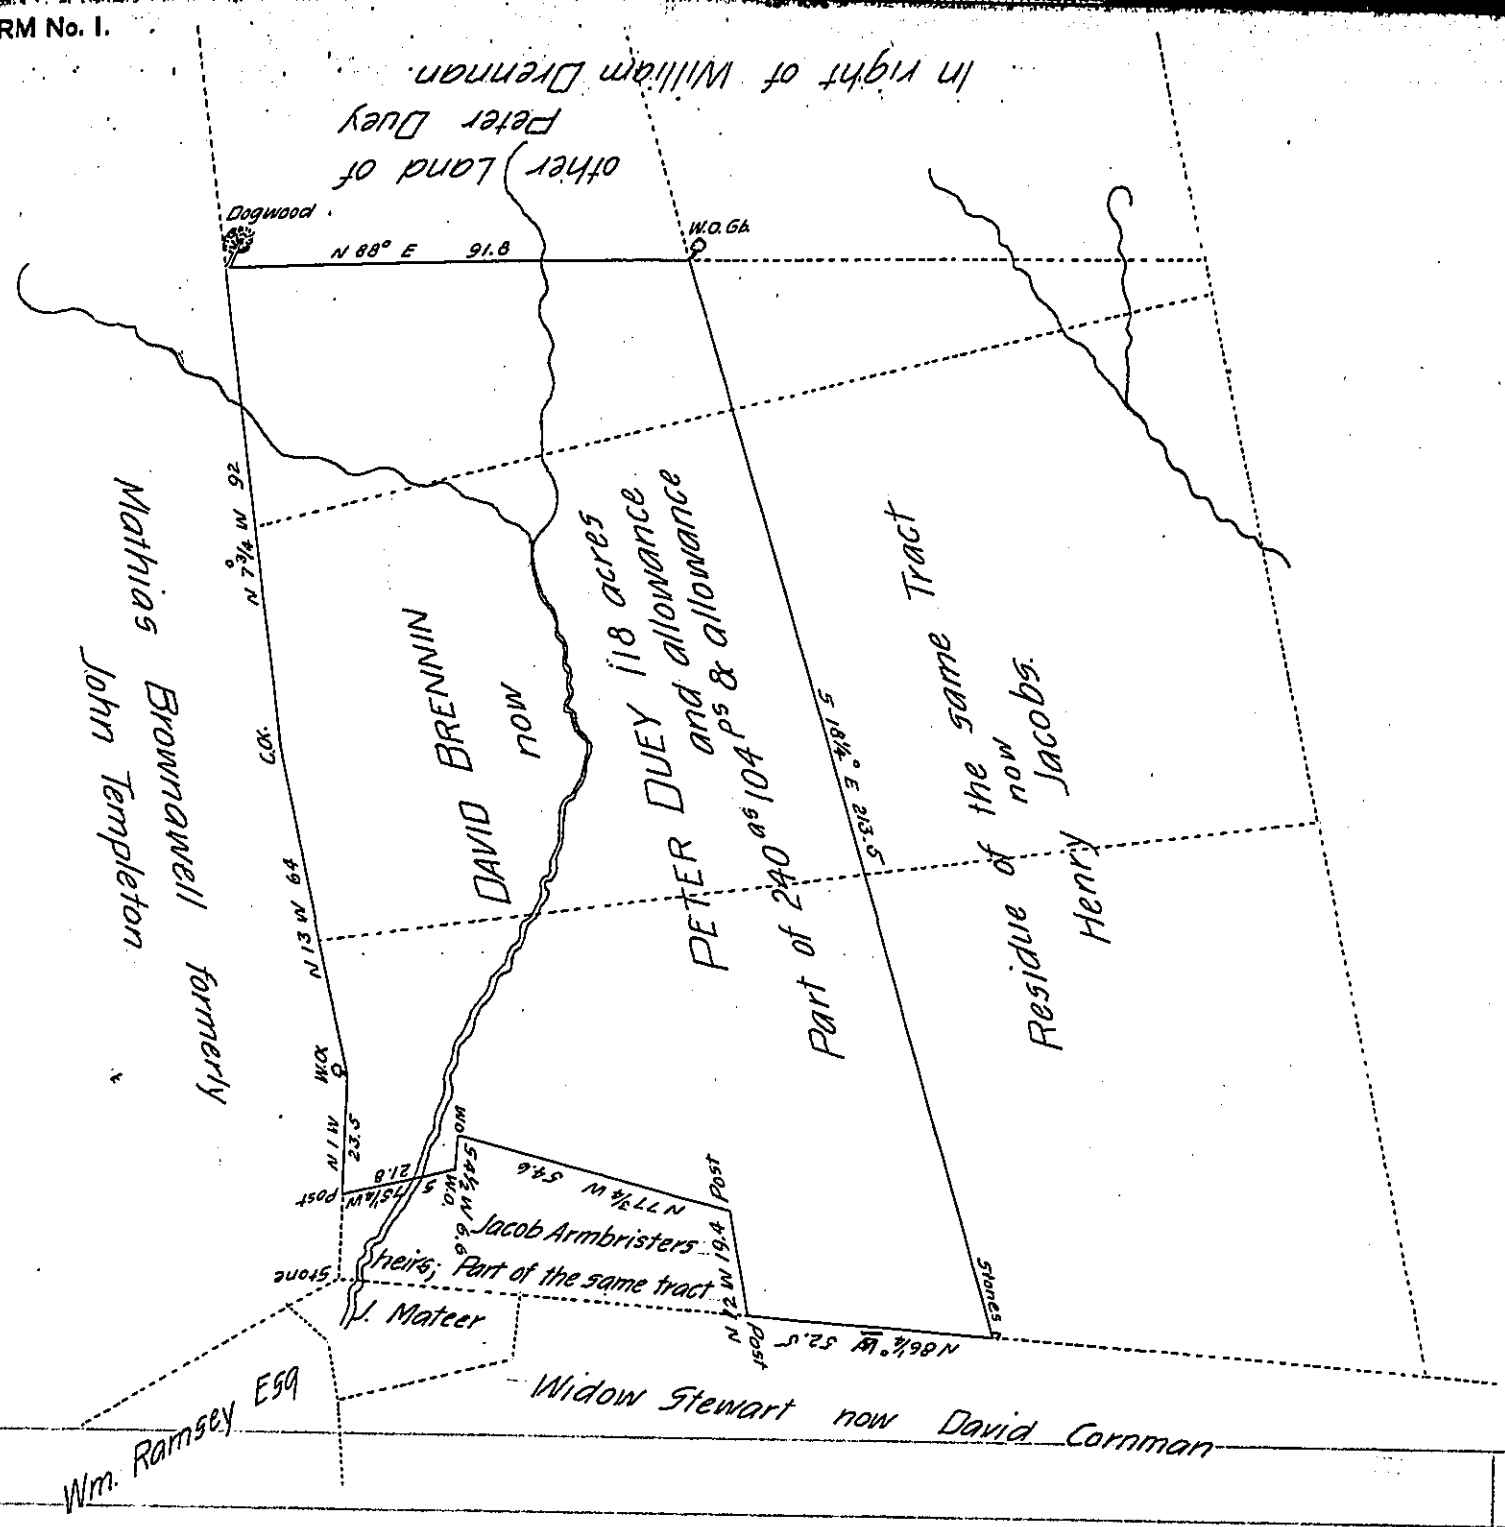

A Draught of a Tract, or parcel of Land Situated in North Middleton Township Cumberland County Containing as above inserted 118 acres & allowance of Six pr Ct for Roads &c, being part of 240 as 104 ps & allowance Surveyed the 18th day of June A D. 1828 on an application for 250 as to David Drennin No 1915, dated the 21st Novr 1766 this part divided off & returned for Peter Duey

pr Jno HARPER D.S.

To Gabriel Hiester Esqr
Surveyor General

IN TESTIMONY that the above is a copy of the original remaining on file in the Department of Internal Affairs of Pennsylvania, made conformably to an Act of Assembly approved the 16th day of February, 1833, I have hereunto set my Hand and caused the Seal of said Department to be affixed at Harrisburg, this eleventh *day of* August *1904*

Secretary of Internal Affairs.