FORM No. I.

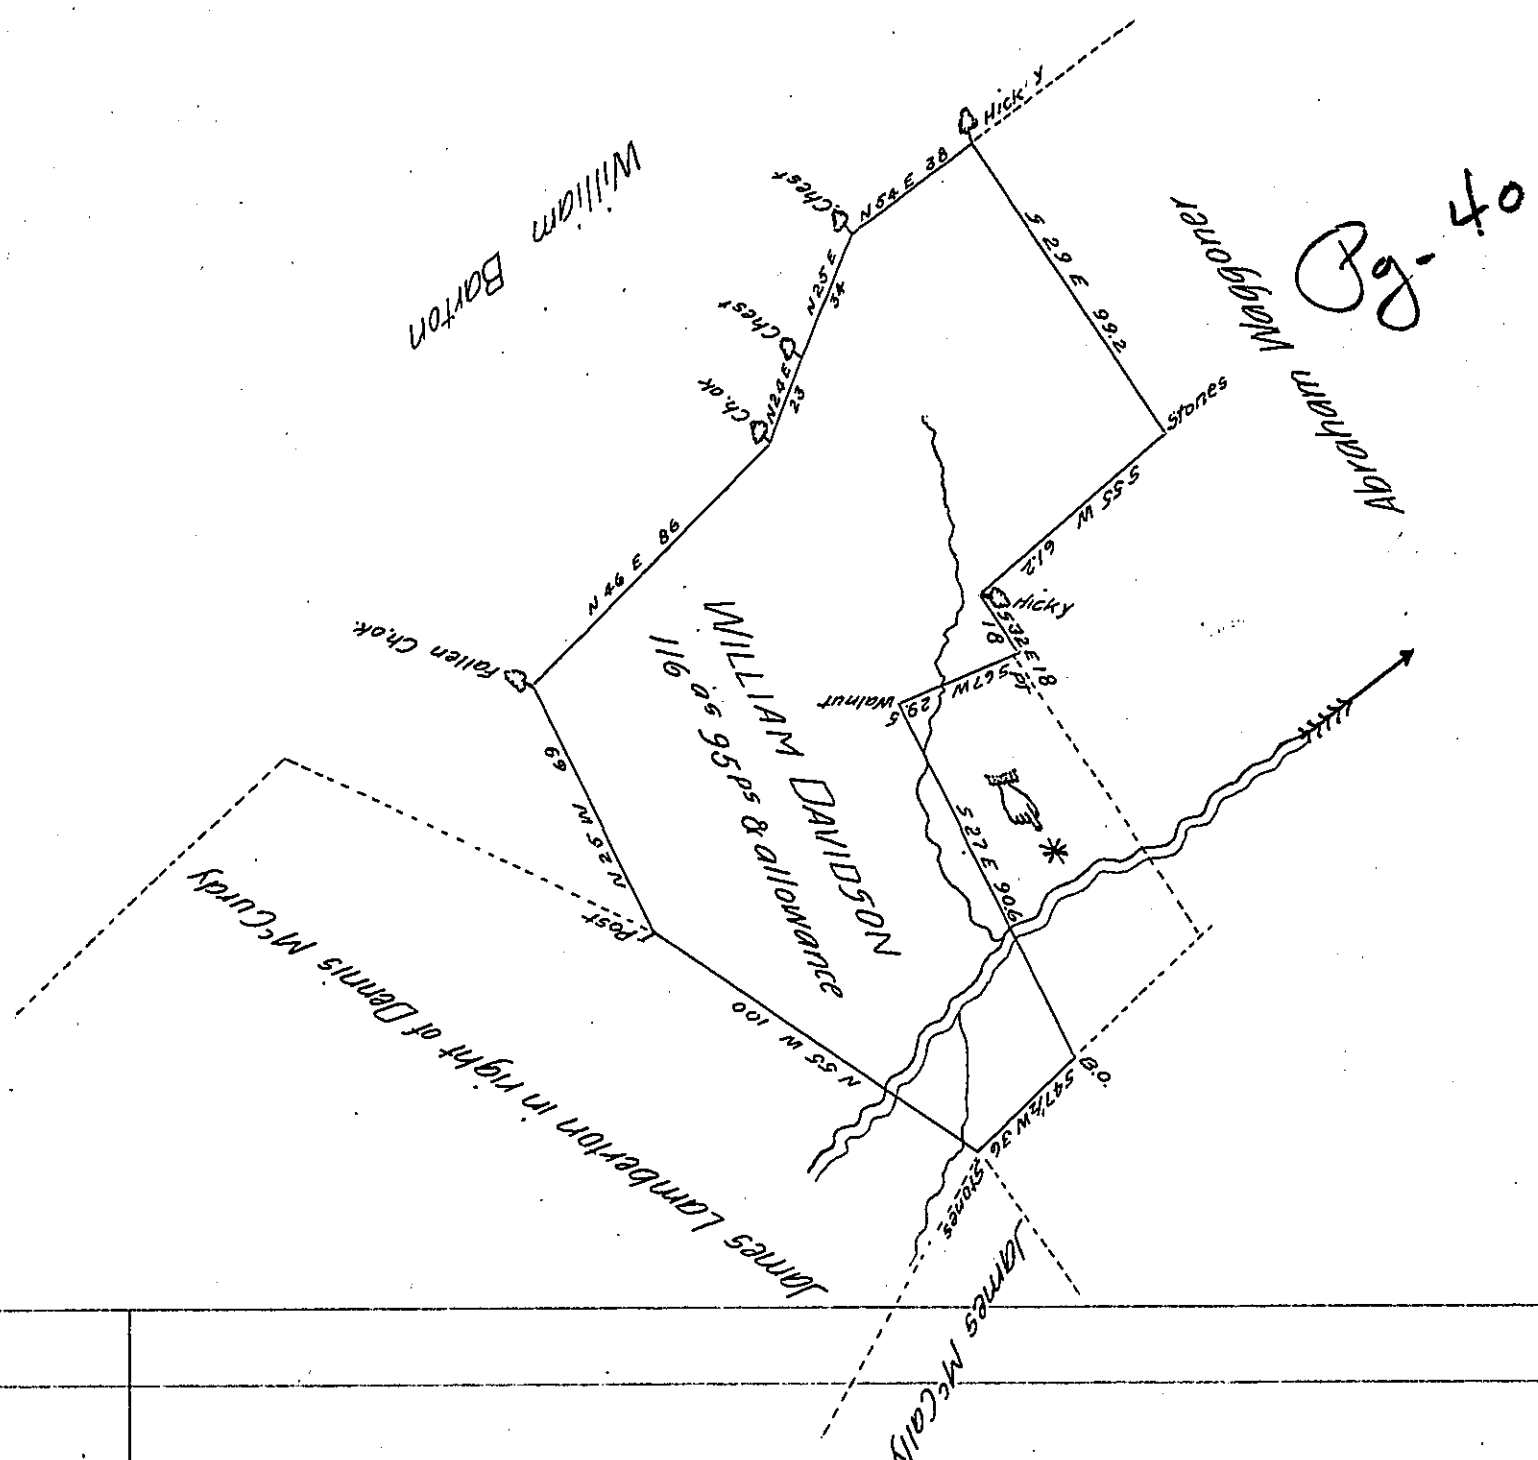

Draught of Land situate in Tyrone Township Perry County Containing one hundred and sixteen acres Ninety five perches and allowance of six per cent for roads &c. Resurveyed the 12th day of May 1827 agreeable to the original lines (except the part marked thus ☞ * which interferes with the survey of Benjamin Willits & Jacob Swigert made the 29th November 1768) and in pursuance of a Warrant Granted William Davidson dated the 16th May ~~1796~~ 1794 for 250 as.

pr Wm Wilson D.S

To Gabriel Hiester Esqr

Surveyor General of Pa

IN TESTIMONY that the above is a copy of the original remaining on file in the Department of Internal Affairs of Pennsylvania, made conformably to an Act of Assembly approved the 16th day of February, 1833, I have hereunto set my Hand and caused the Seal of said Department to be affixed at Harrisburg, this twenty second day of July 1904

Secretary of Internal Affairs.