FORM No. I.



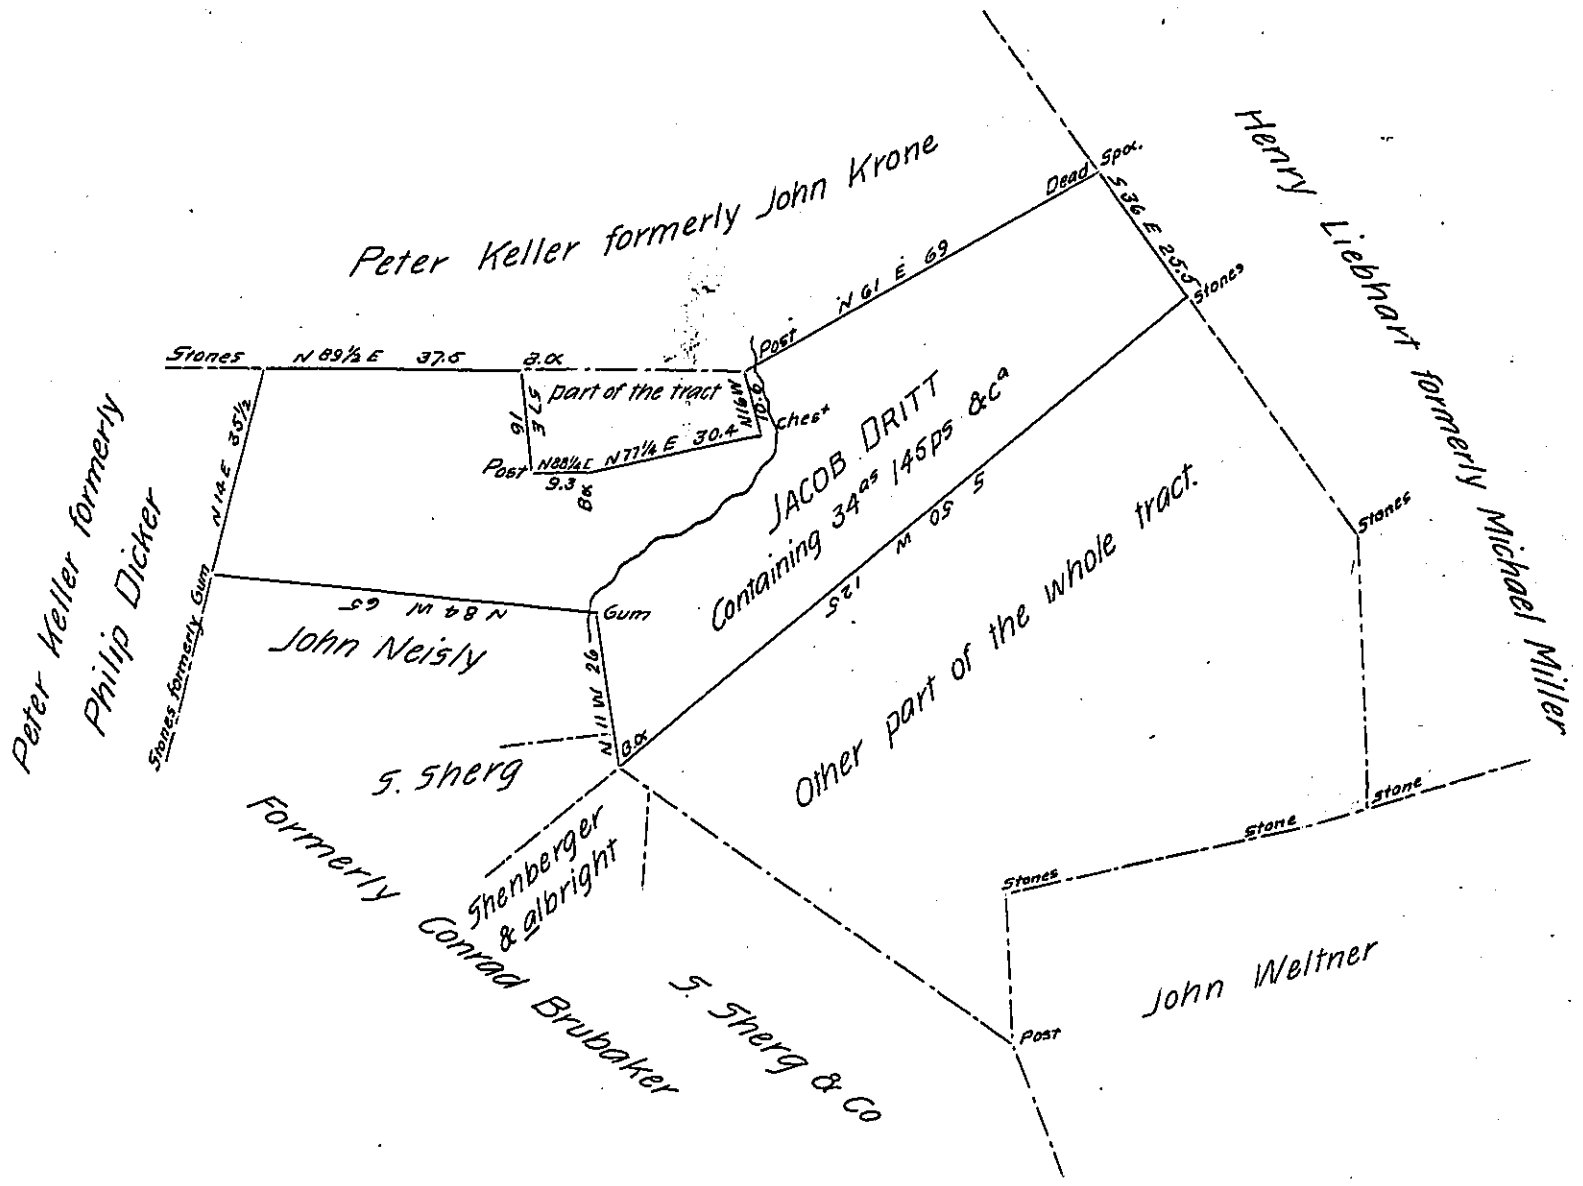


Situate in Windsor township in the County of York Containing as above set forth 34as 145 perches and allowance &ca Being part of a larger tract of Land which was Originally Surveyed in Pursuance of a Warrant granted to Jacob Dritt for 100as dated the 20th day of November 1792 Resurveyed and Divided off from said larger tract of Land the 22d day of August A D 1826 and now this 18th day of September 1827 the same is examined calculated and returned for confirmation at the request of John Bocker the present owner of said part.

Dan' Small D S

To Gabriel Hiester Esq'

Surveyor General

*IN TESTIMONY that the above is a copy of the original remaining on file in the Department of Internal Affairs of Pennsylvania, made conformably to an Act of Assembly approved the 16th day of February, 1833, I have hereunto set my Hand and caused the Seal of said Department to be affixed at Harrisburg, this* first *day of* August *1904*

Secretary of Internal Affairs.