FORM No. I.

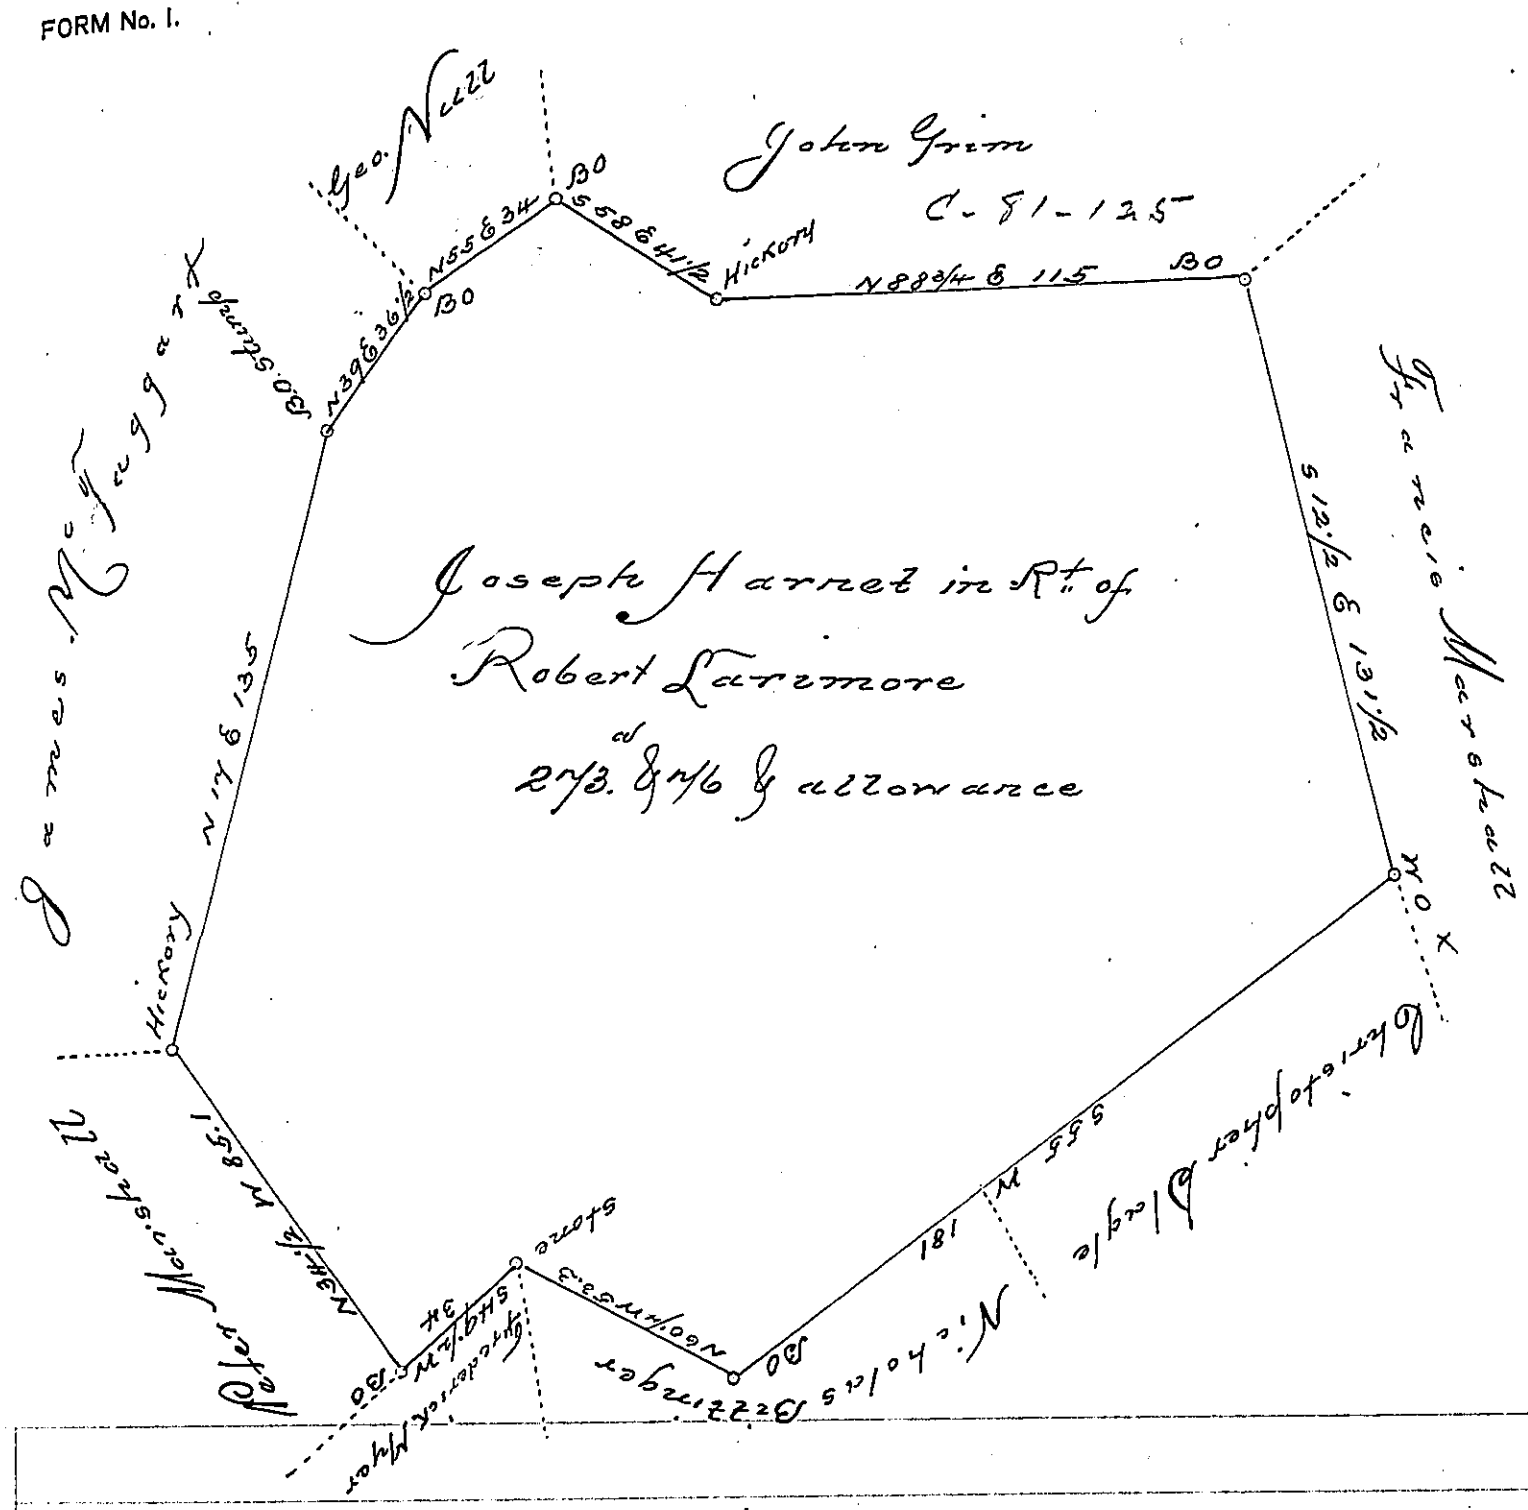

A Draught of a Tract of Land situate in Berwick Township in the County of York. Resurveyed the 30th April 1794, by the lines formerly run in pursuance of two Warrants one dated the 26th day of July 1750, the other dated the 19th September 1758, Containing Two hundred and seventy three acres and seventy six perches and the usual allowance of six acres p. Ct. for Roads

John Forsyth D.S.
Henry Gearhart

To
Daniel Brodhead Esq.
Surveyor General

IN TESTIMONY that the above is a copy of the original remaining on file in the Department of Internal Affairs of Pennsylvania, made conformably to an Act of Assembly approved the 16th day of February, 1833, I have hereunto set my Hand and caused the Seal of said Department to be affixed at Harrisburg, this thirtieth day of November 1904.

Grace D. Parry
Secretary of Internal Affairs.