FORM No. 1.

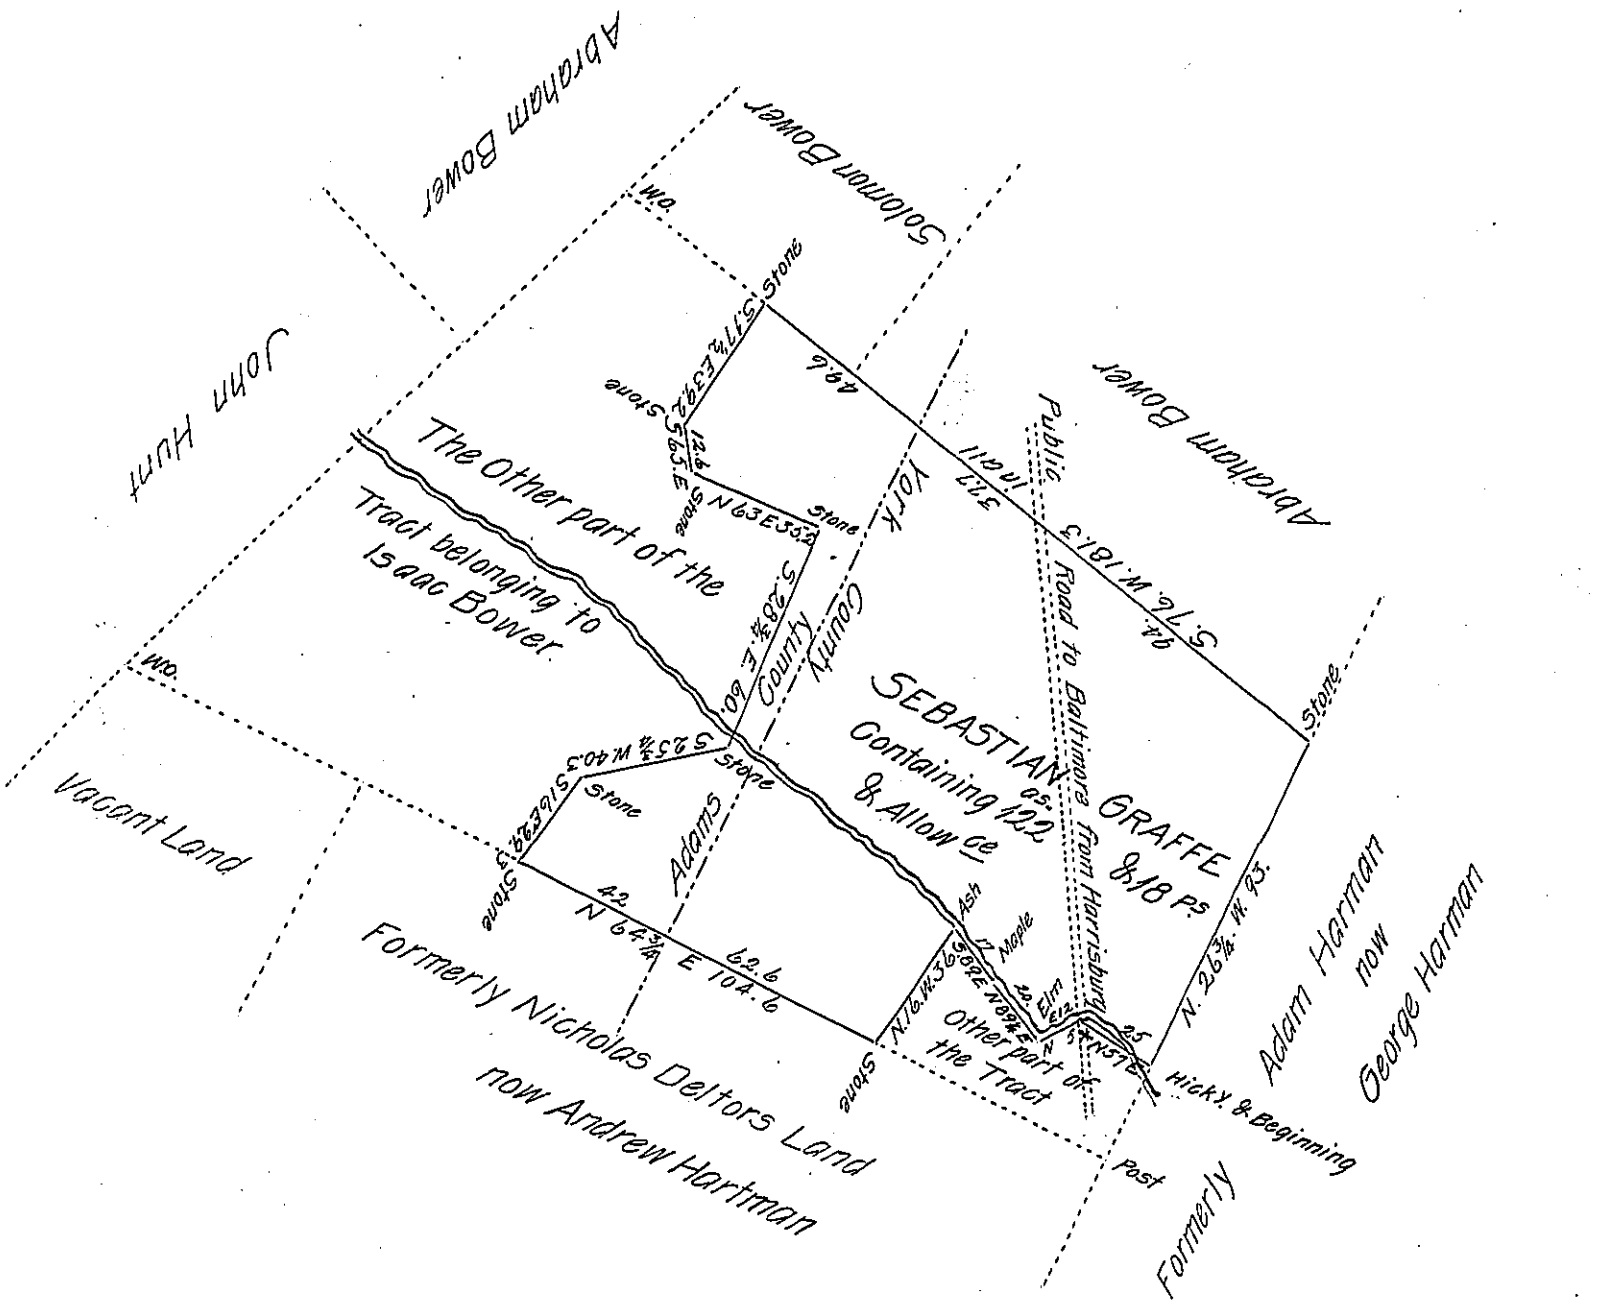

Situate part in Washington Township and part in Latimore Township York and Adams Counties. Containing within the black lines as above set forth 122 as. & 18 Ps. and allowance. Being part of a larger Tract of 216¼ as. and allowance which was Originally Surveyed by Charles Lukens late D.S. on the 14th day of October 1768. for John Bower in pursuance of a Warrant granted to Sebastian Graffe bearing date the 12th day of June 1742. Resurveyed and divided off from the said larger Tract of Land the 27th day of November 1820. at the instance and request of Michael Bower the present owner.

To Jacob Spangler Esquire
Surveyor General
Harrisburg Penn:

Peter Spangler D.S.
Saml Sloan D.S.

N.B. It is probable the return of the whole Tract is in the name of John Bower.

IN TESTIMONY that the above is a copy of the original remaining on file in the Department of Internal Affairs of Pennsylvania, made conformably to an Act of Assembly approved the 16th day of February, 1833, I have hereunto set my Hand and caused the Seal of said Department to be affixed at Harrisburg, this tenth day of January 1905.

Isaac B. Brown
Secretary of Internal Affairs.