FORM No. I.

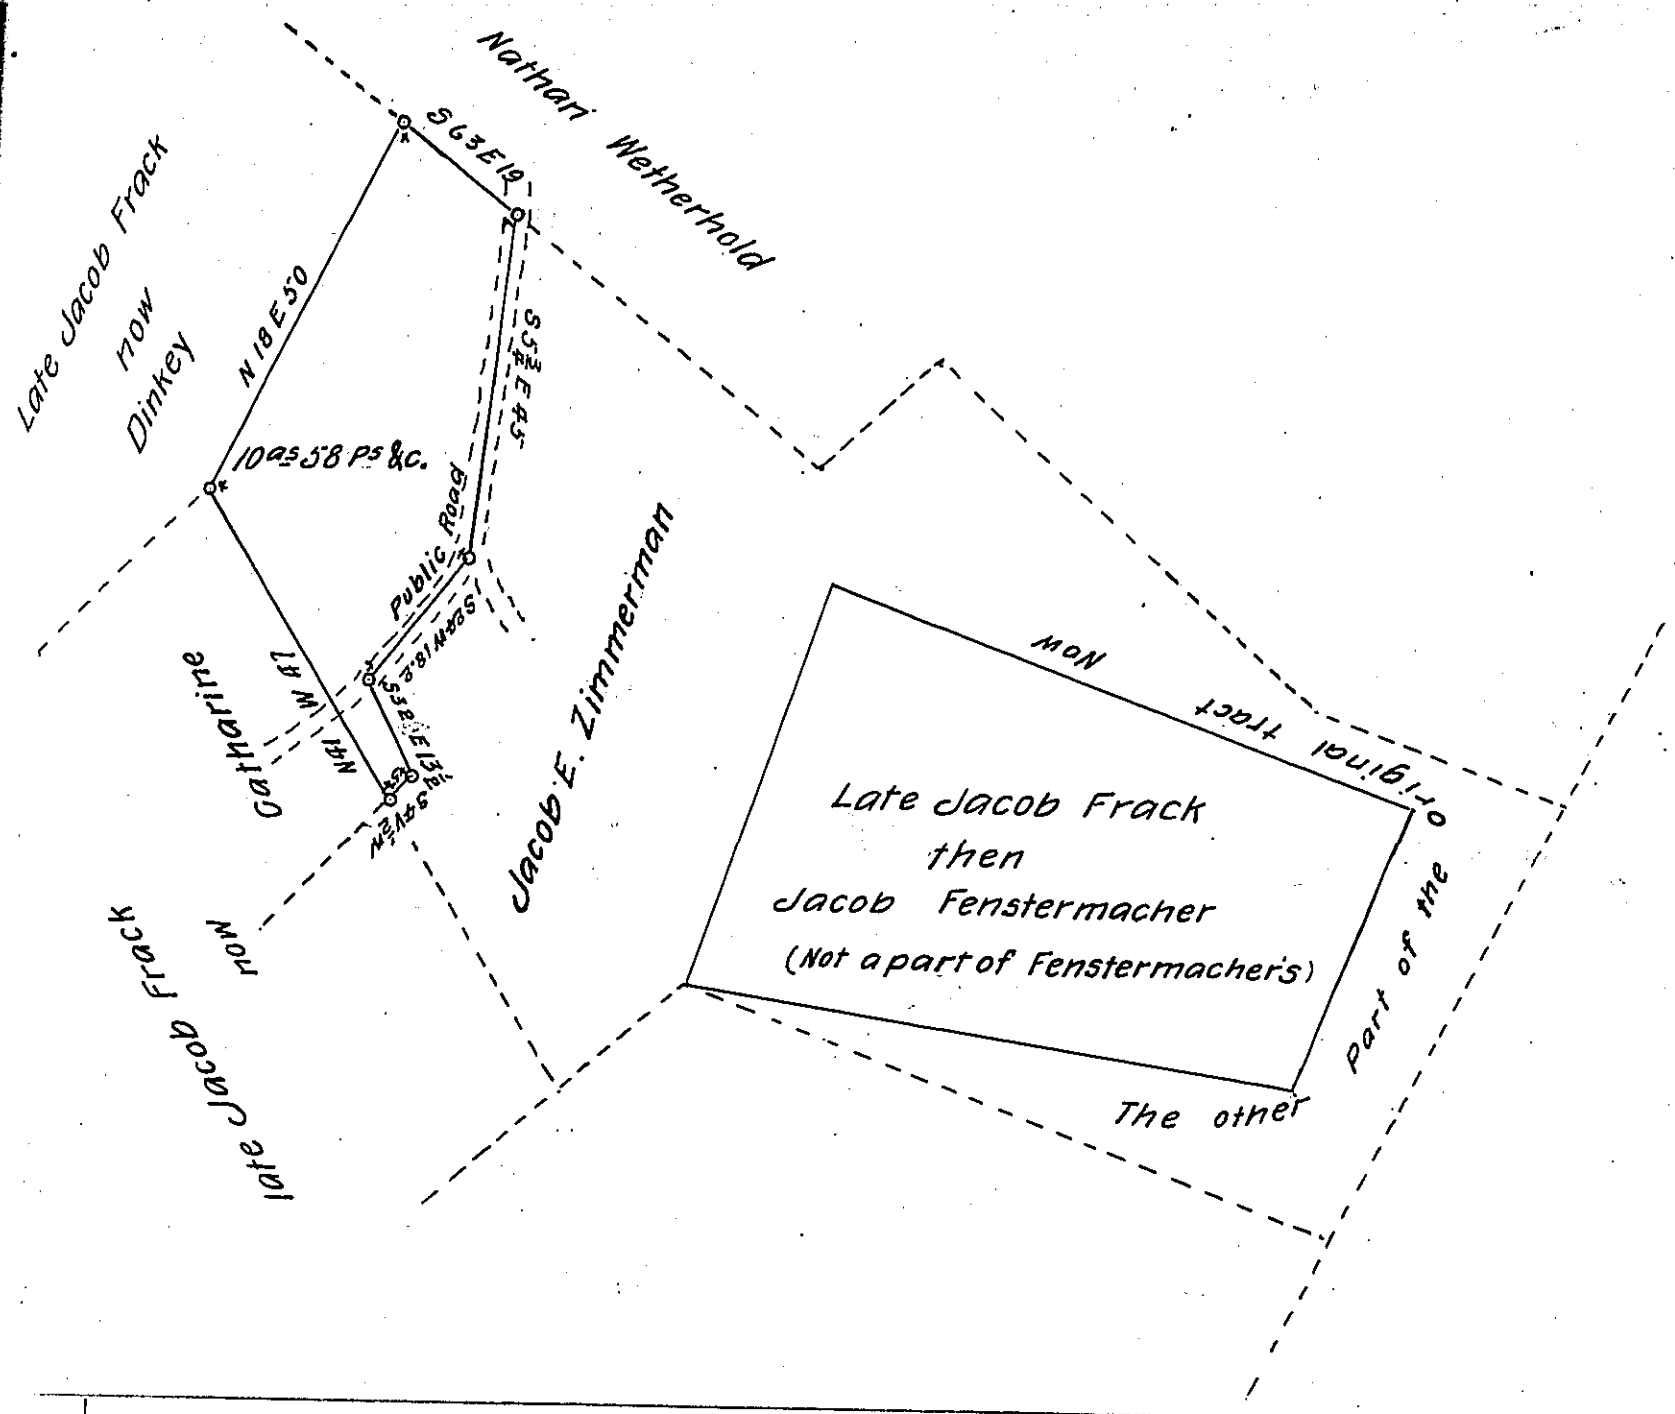

Draft of a tract of land situate in Lowhill township, Lehigh County. Containing 10as 58 Ps and allowance. Surveyed for Abraham Fry and Catharine Dinkey the 29th day of June A.D. 1872. being a part of a larger tract of 50as 100 Ps &c. Originally surveyed by Virtue of application No 2595 Entered May 12th 1767 in name of Philip Fenstermacher

Geo Blank C.S.

To R. B. Beath Esq
Surveyor General.

IN TESTIMONY that the above is a copy of the original remaining on file in the Department of Internal Affairs of Pennsylvania, made conformably to an Act of Assembly approved the 16th day of February, 1833, I have hereunto set my Hand and caused the Seal of said Department to be affixed at Harrisburg, this twelfth day of January 1905.

Isaac B. Brown
Secretary of Internal Affairs.