FORM No. 1.

Pg 147

205

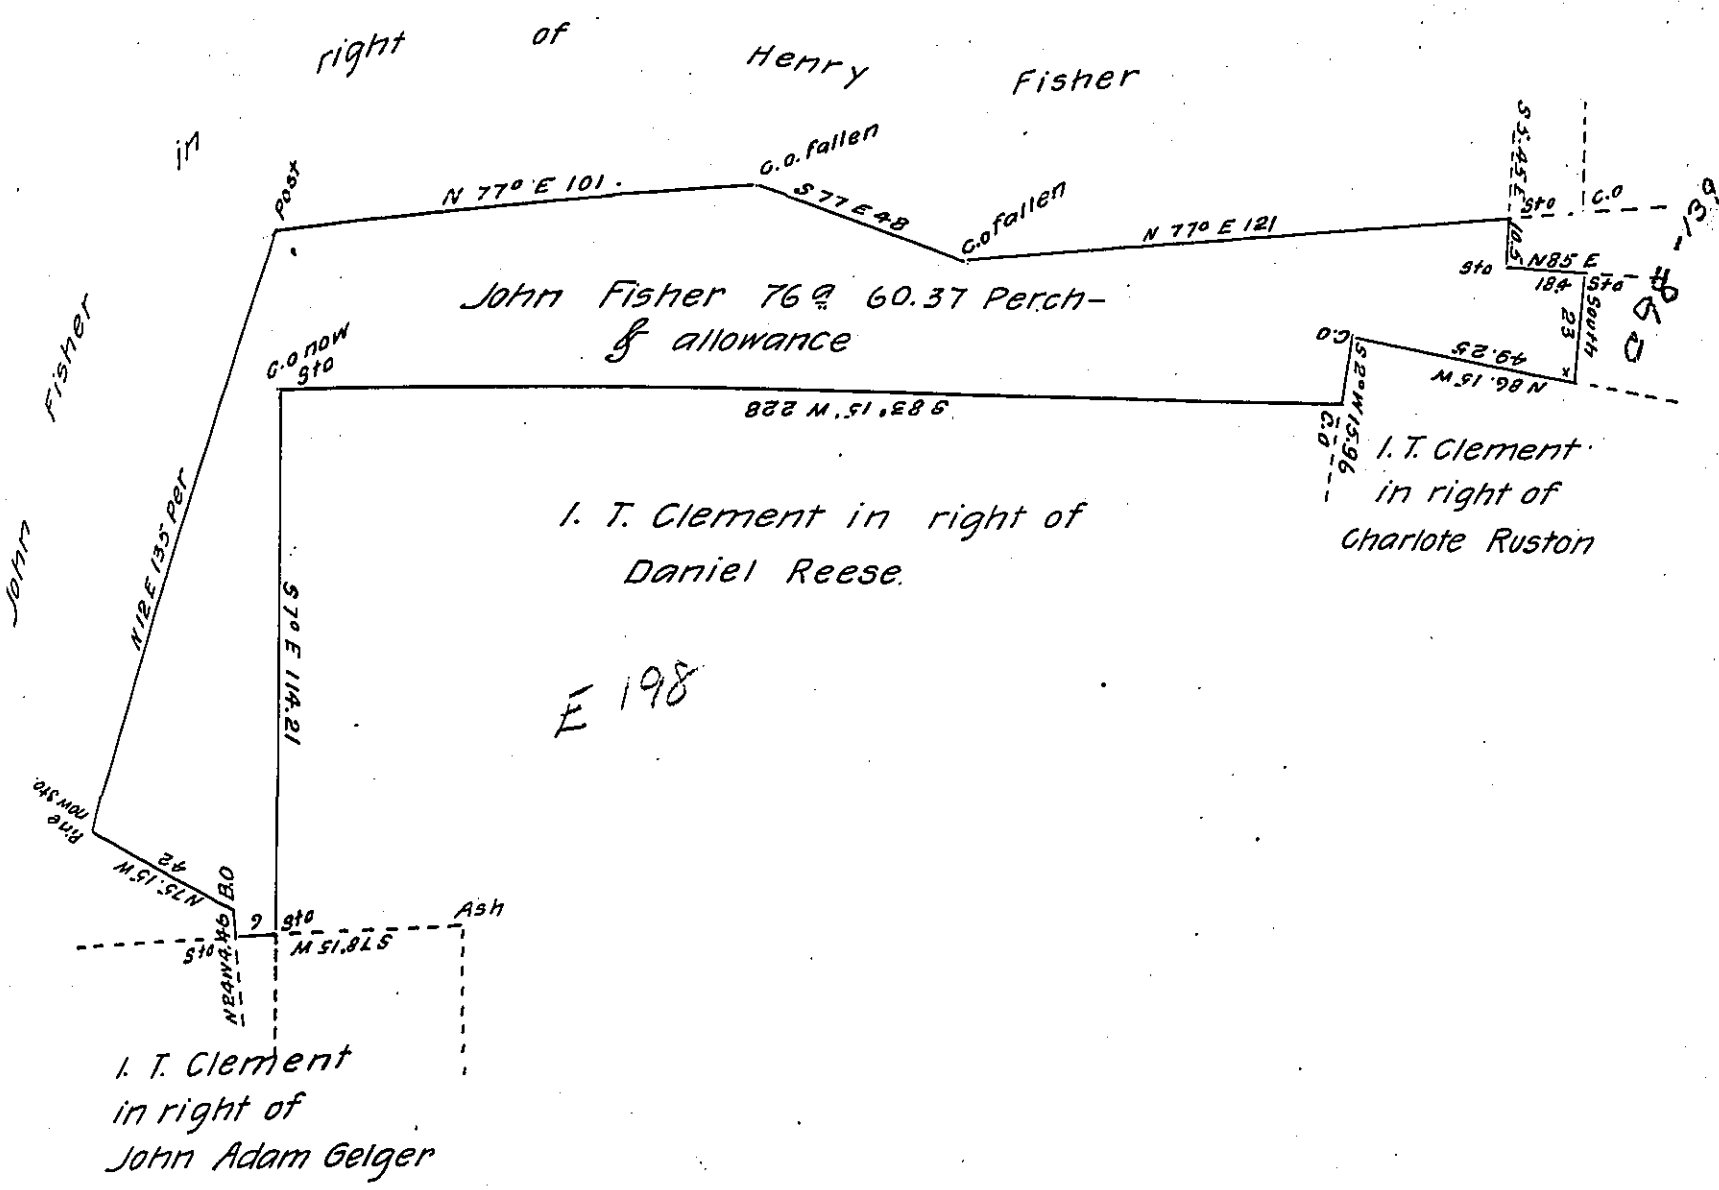

A draft of a tract of land situated in the township of Locust and County of Columbia. Containing Seventy six acres and Sixty & 37/100 perches and allowance of six per cent for roads &c. Surveyed the 3d day of April A.D. 1877 in pursuance of a Warrant granted to John Fisher dated the 27th day of February A.D. 1874.

Wm W. McWilliams (surv

Approved July 7th 1877.

Isaac A. DeWitt

Co. sur Columbia County

IN TESTIMONY that the above is a copy of the original remaining on file in the Department of Internal Affairs of Pennsylvania, made conformably to an Act of Assembly approved the 16th day of February, 1833, I have hereunto set my Hand and caused the Seal of said Department to be affixed at Harrisburg, this ninth day of February A.D. 1905.

Isaac B. Brown

Secretary of Internal Affairs.