FORM No. I.

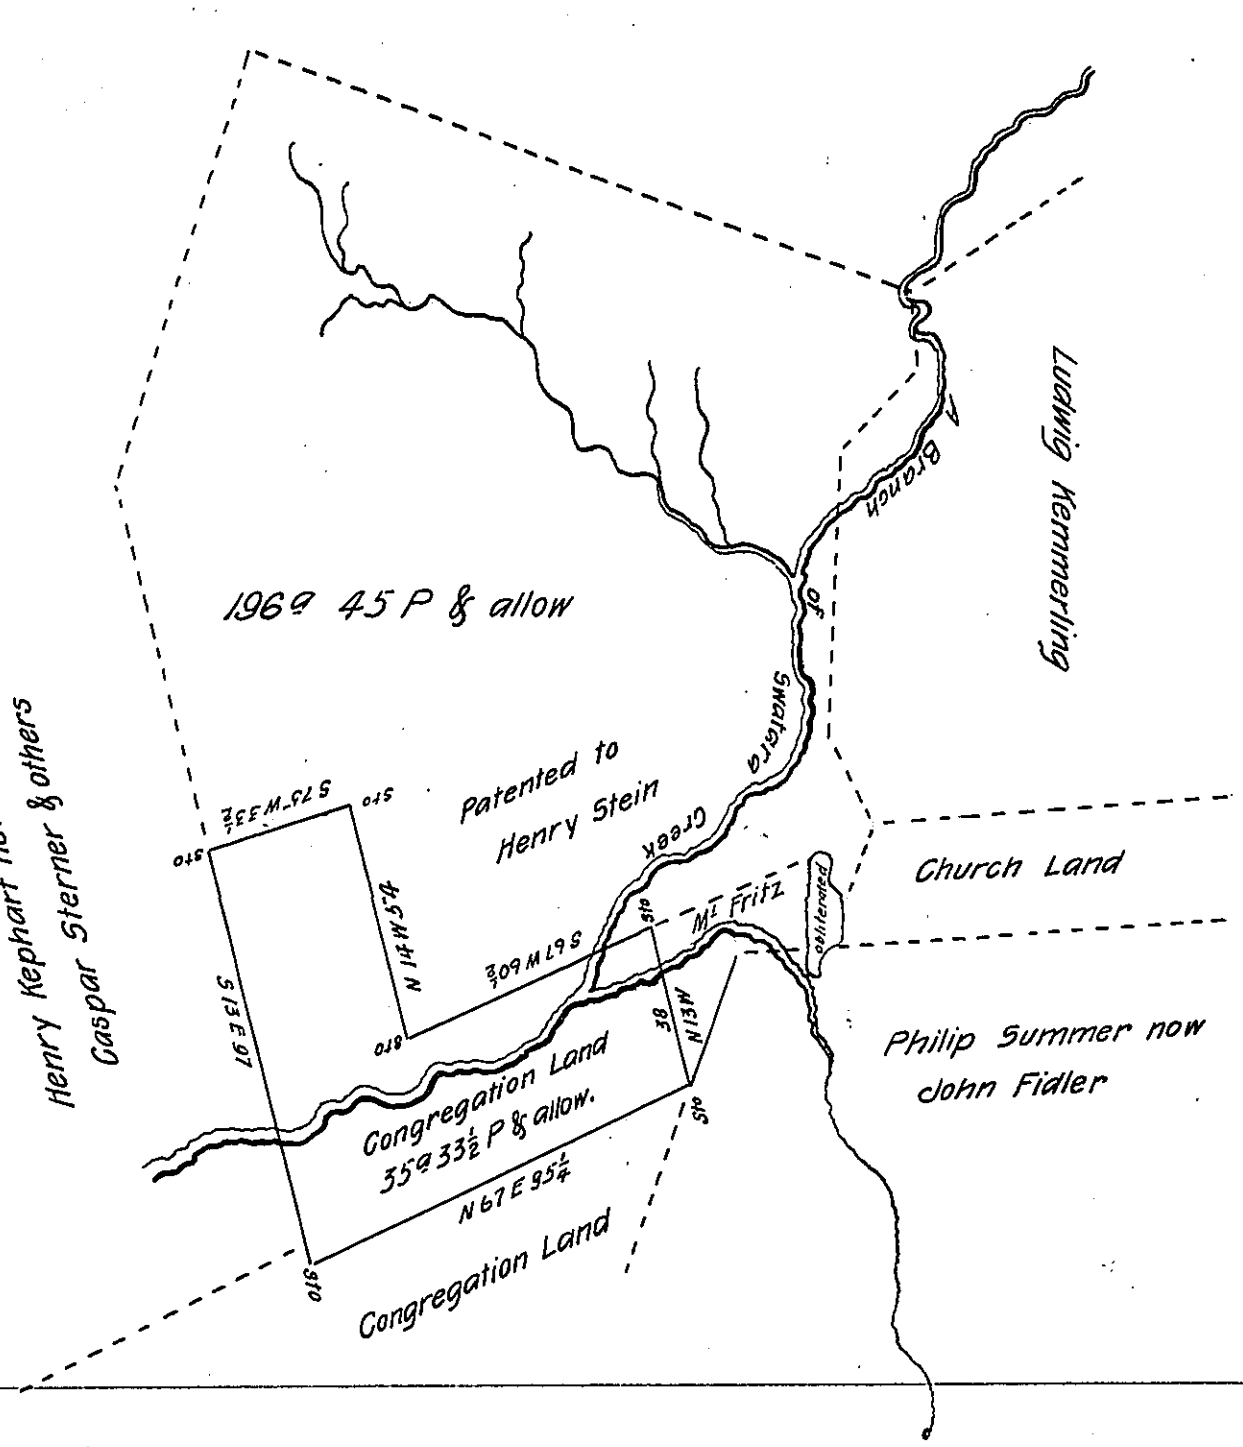

Situate in Pinegrove Township Schuylkill County. Containing 35a 33½ Ps & allowance of six Per Cent for Roads &c. Part of 196a 45 P & allow. Which was surveyed to Nicholaus Lang by Virtue of an Application No 892 dated the 23d day of September A.D. 1765 entered by him. Now surveyed for and as the Property of the Five United Lutherean Congregations in Schuylkill County. January 23d A.D 1822 By

Jn Dreher D.S.

To Samuel Cochran Esqr

Surveyor Gen' of Pennylva

IN TESTIMONY that the above is a copy of the original remaining on file in the Department of Internal Affairs of Pennsylvania, made conformably to an Act of Assembly approved the 16th day of February, 1833, I have hereunto set my Hand and caused the Seal of said Department to be affixed at Harrisburg, this nineteenth day of December 1904.

Isaac B. Brown

Secretary of Internal Affairs.