FORM No. I.

212

P36-532

2071.

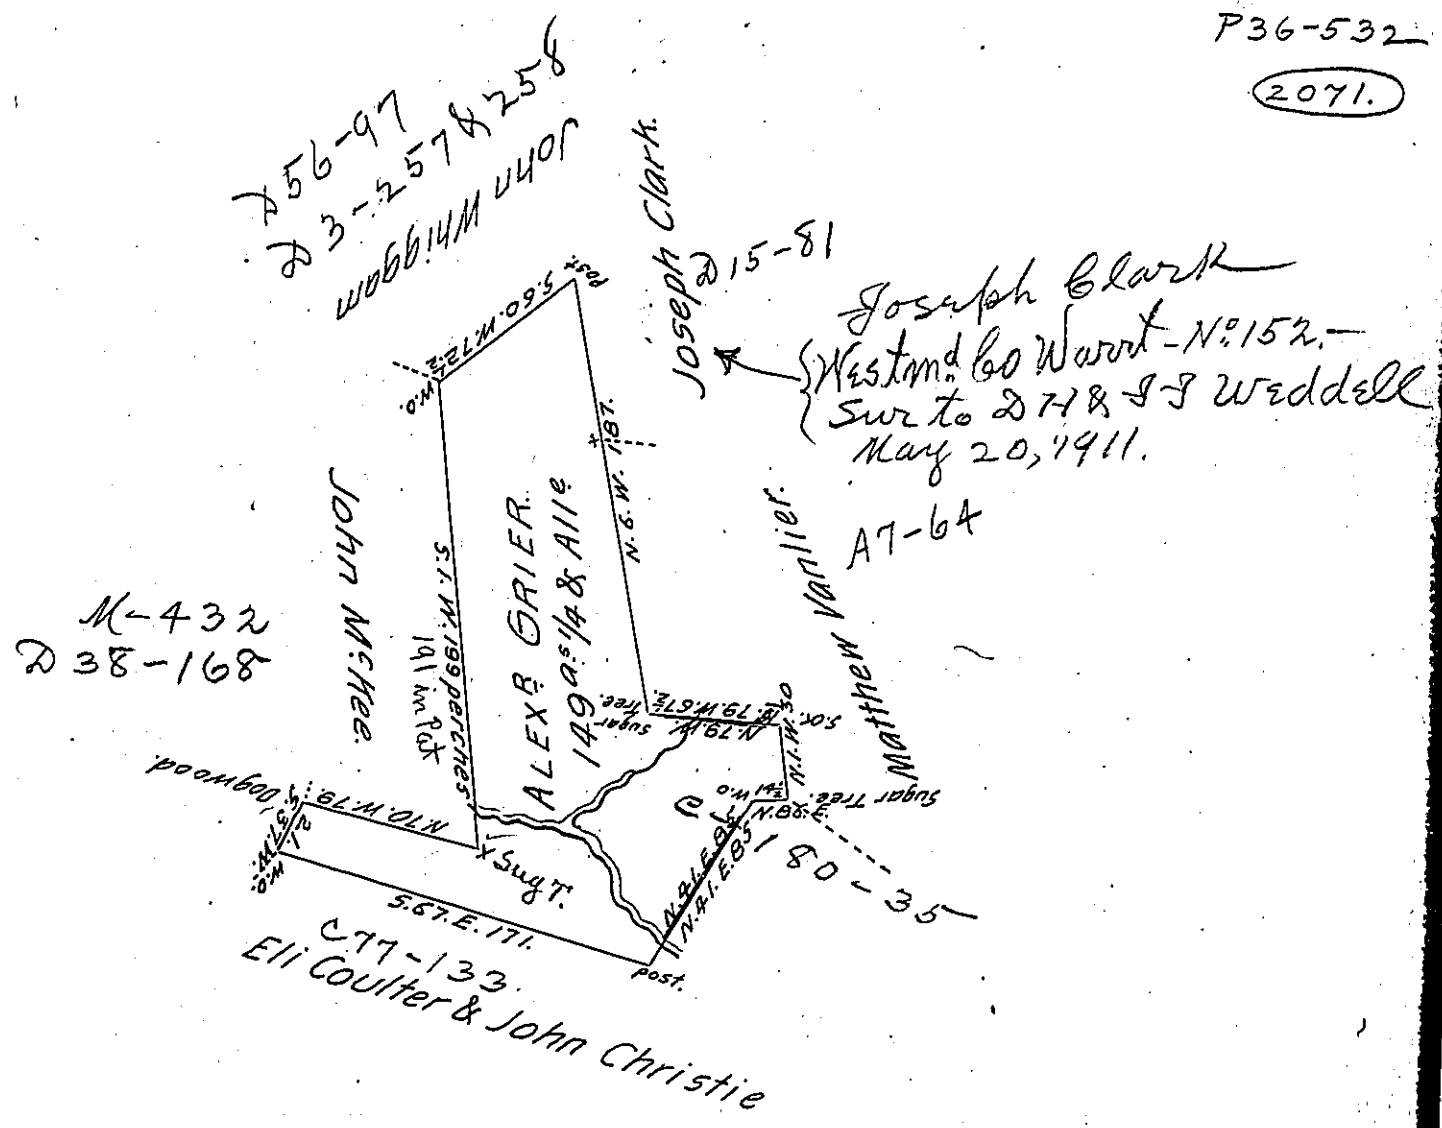

In Pursuance of a Warrant bearing date February 11th 1794 Surveyed May 8th following unto Alexander Grier the above discribed Tract of Land. Situate on the Long run in Westmoreland County. Containing One hundred and forty Nine-1/4 Acres & Allowe of six pr Cent for roads &c.

Now in Versailles Township Allegheny County

To Daniel Brodhead Esqr. Surveyor General. } Benj. Lodge. D.S.

IN TESTIMONY that the above is a copy of the original remaining on file in the Department of Internal Affairs of Pennsylvania, made conformably to an Act of Assembly approved the 16th day of February, 1833, I have hereunto set my Hand and caused the Seal of said Department to be affixed at Harrisburg, this eighth *day of* February *1905.*

Isaac B. Brown

Secretary of Internal Affairs.