FORM No. I.

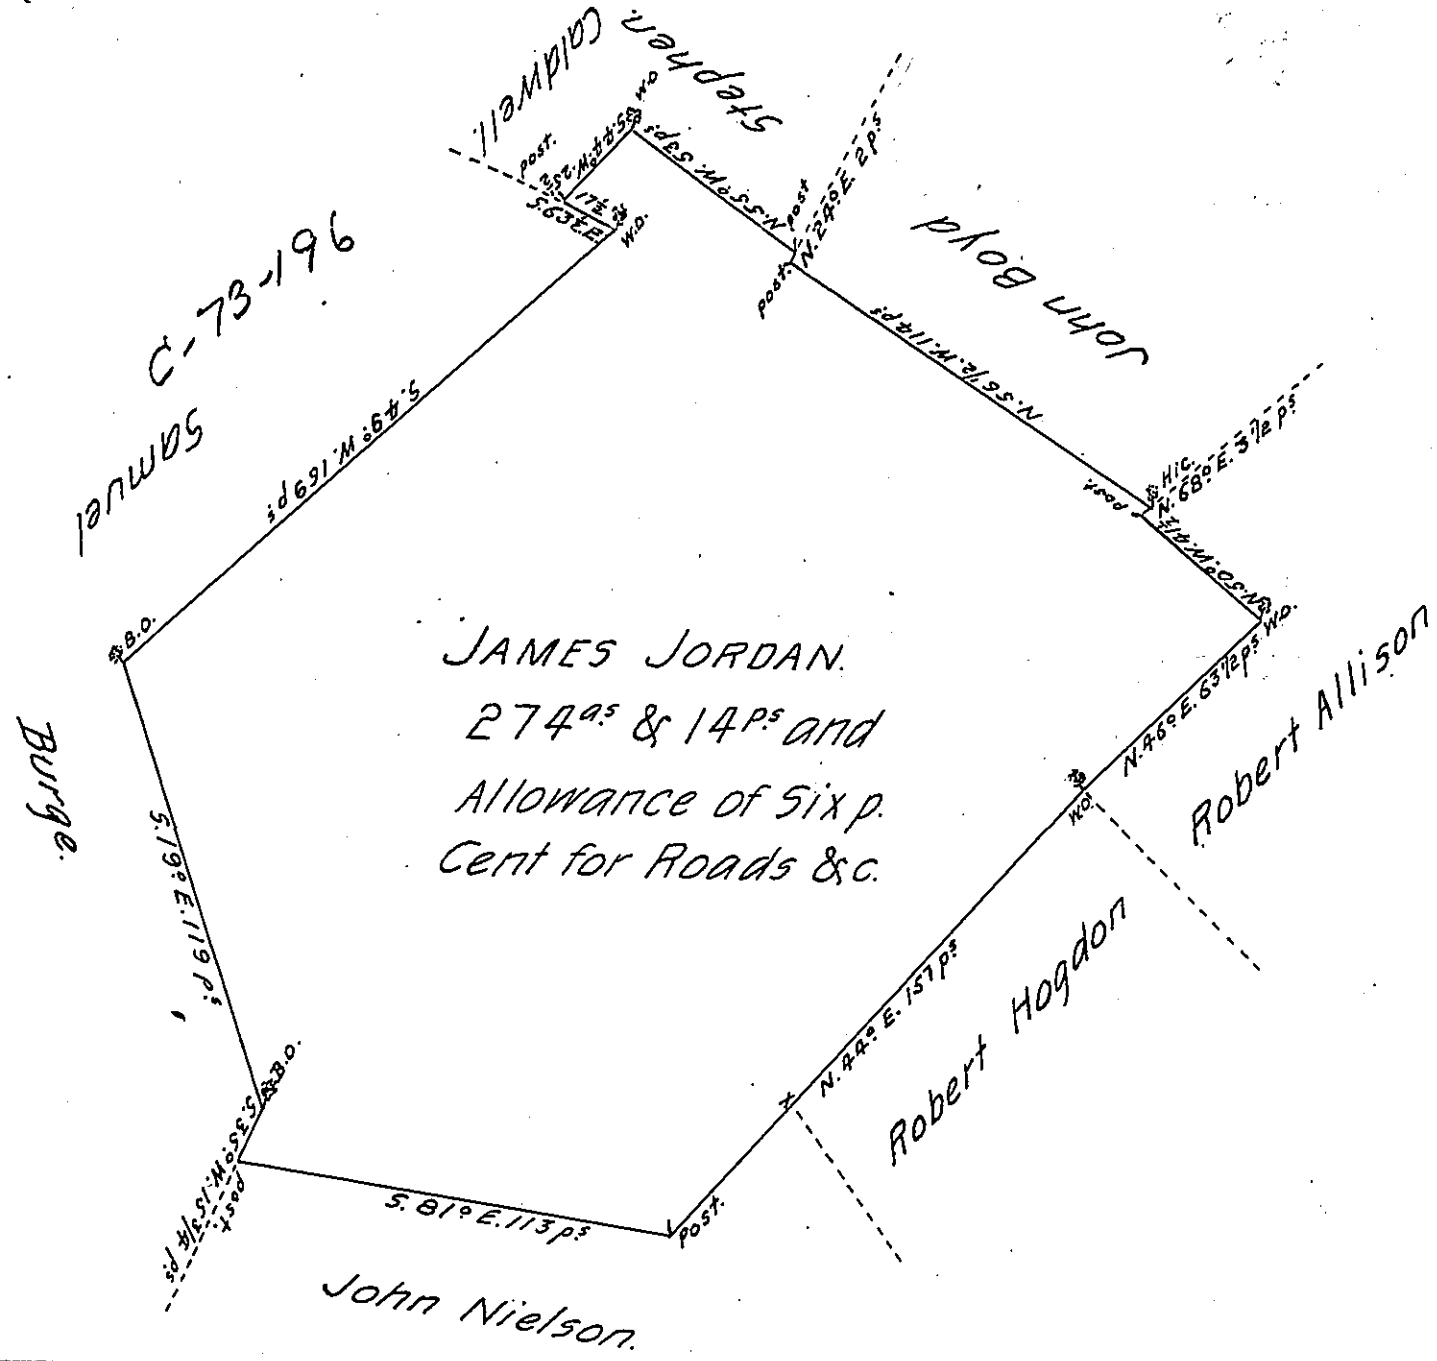

A Draught of a tract of land situate in Letterkenny Township in the County of Cumberland Containing Two hundred and Seventy four acres and Fourteen Perches and the usual allowance of Six p. Cent for Roads &c. Surveyd for James Jordan the 12th Day of September 1767 in Pursuance of an order of Survey Dated the 9th Day of May 1767 and Numbered 3655.

John Armstrong
D.S.

To John Lukens, Esqr.
Surveyor General.

IN TESTIMONY that the above is a copy of the original remaining on file in the Department of Internal Affairs of Pennsylvania, made conformably to an Act of Assembly approved the 16th day of February, 1833, I have hereunto set my Hand and caused the Seal of said Department to be affixed at Harrisburg, this eighth *day of* February *1905.*

Isaac B. Brown
Secretary of Internal Affairs.