FORM No. I.

257

5

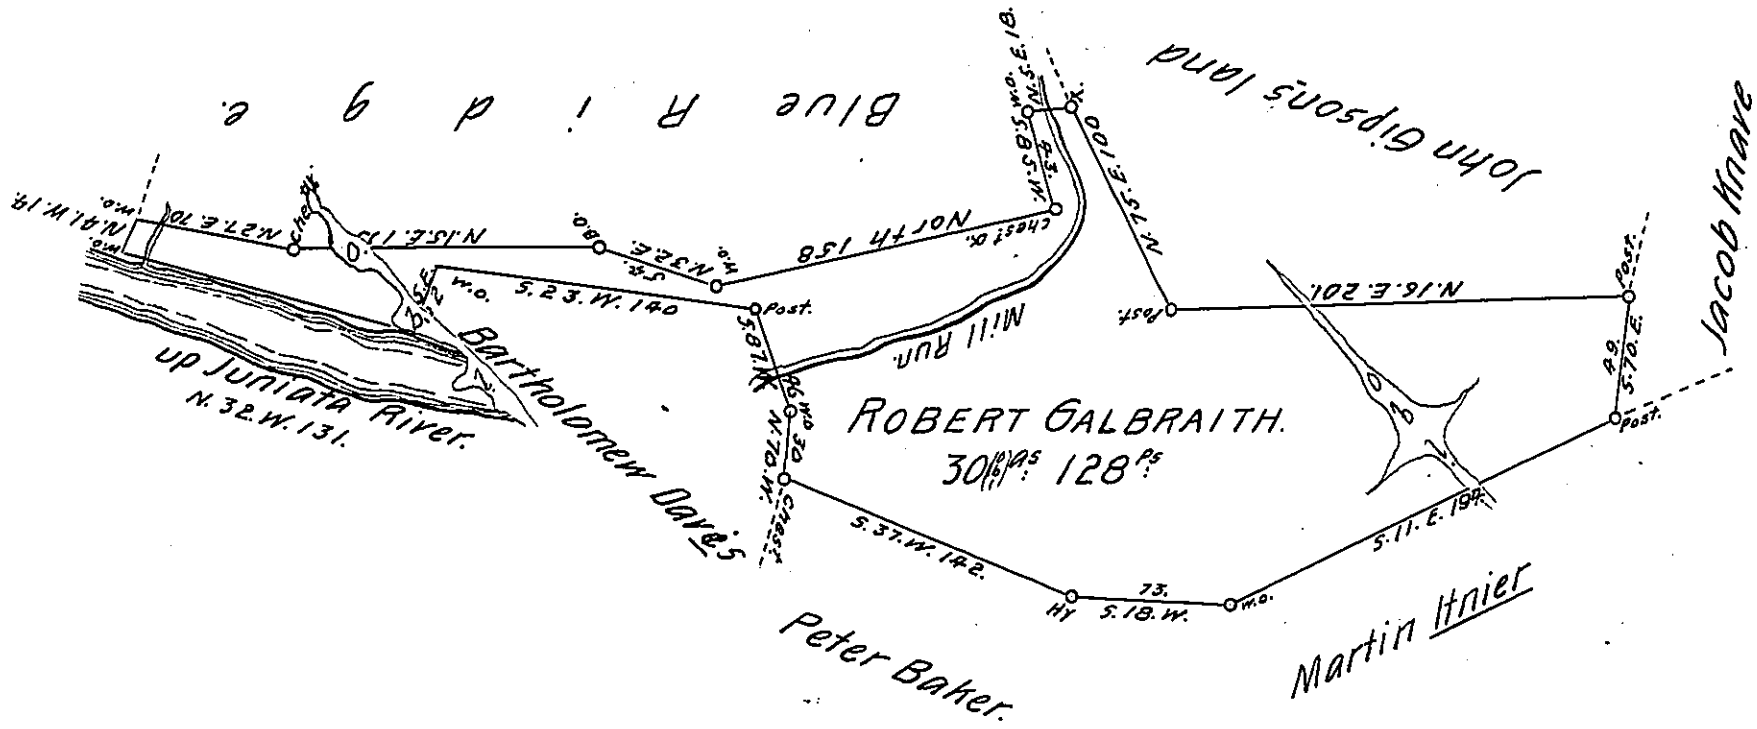

Situate in Sherley Township, in the County of Huntingdon. Containing Three hundred Acres & One hundred & twenty eight perches & the Usual Allowance for Roads. Surveyed the 2d Day of April 1798. In pursuance of a Warrant dated the 9th day of December 1793.

John Canan D.S.

Daniel Brodhead Esquire, S.G.

Note. this Survey takes in a large Overplus but as there is no claim on the land taken in and it being bounded all-round by other Surreys. I thout it might be proper to take the Vacant land all in.

J. Canan. D.S.

IN TESTIMONY that the above is a copy of the original remaining on file in the Department of Internal Affairs of Pennsylvania, made conformably to an Act of Assembly approved the 16th day of February, 1833, I have hereunto set my Hand and caused the Seal of said Department to be affixed at Harrisburg, this first day of March 1905.

Isaac B. Brown

Secretary of Internal Affairs.