FORM No. I.

62

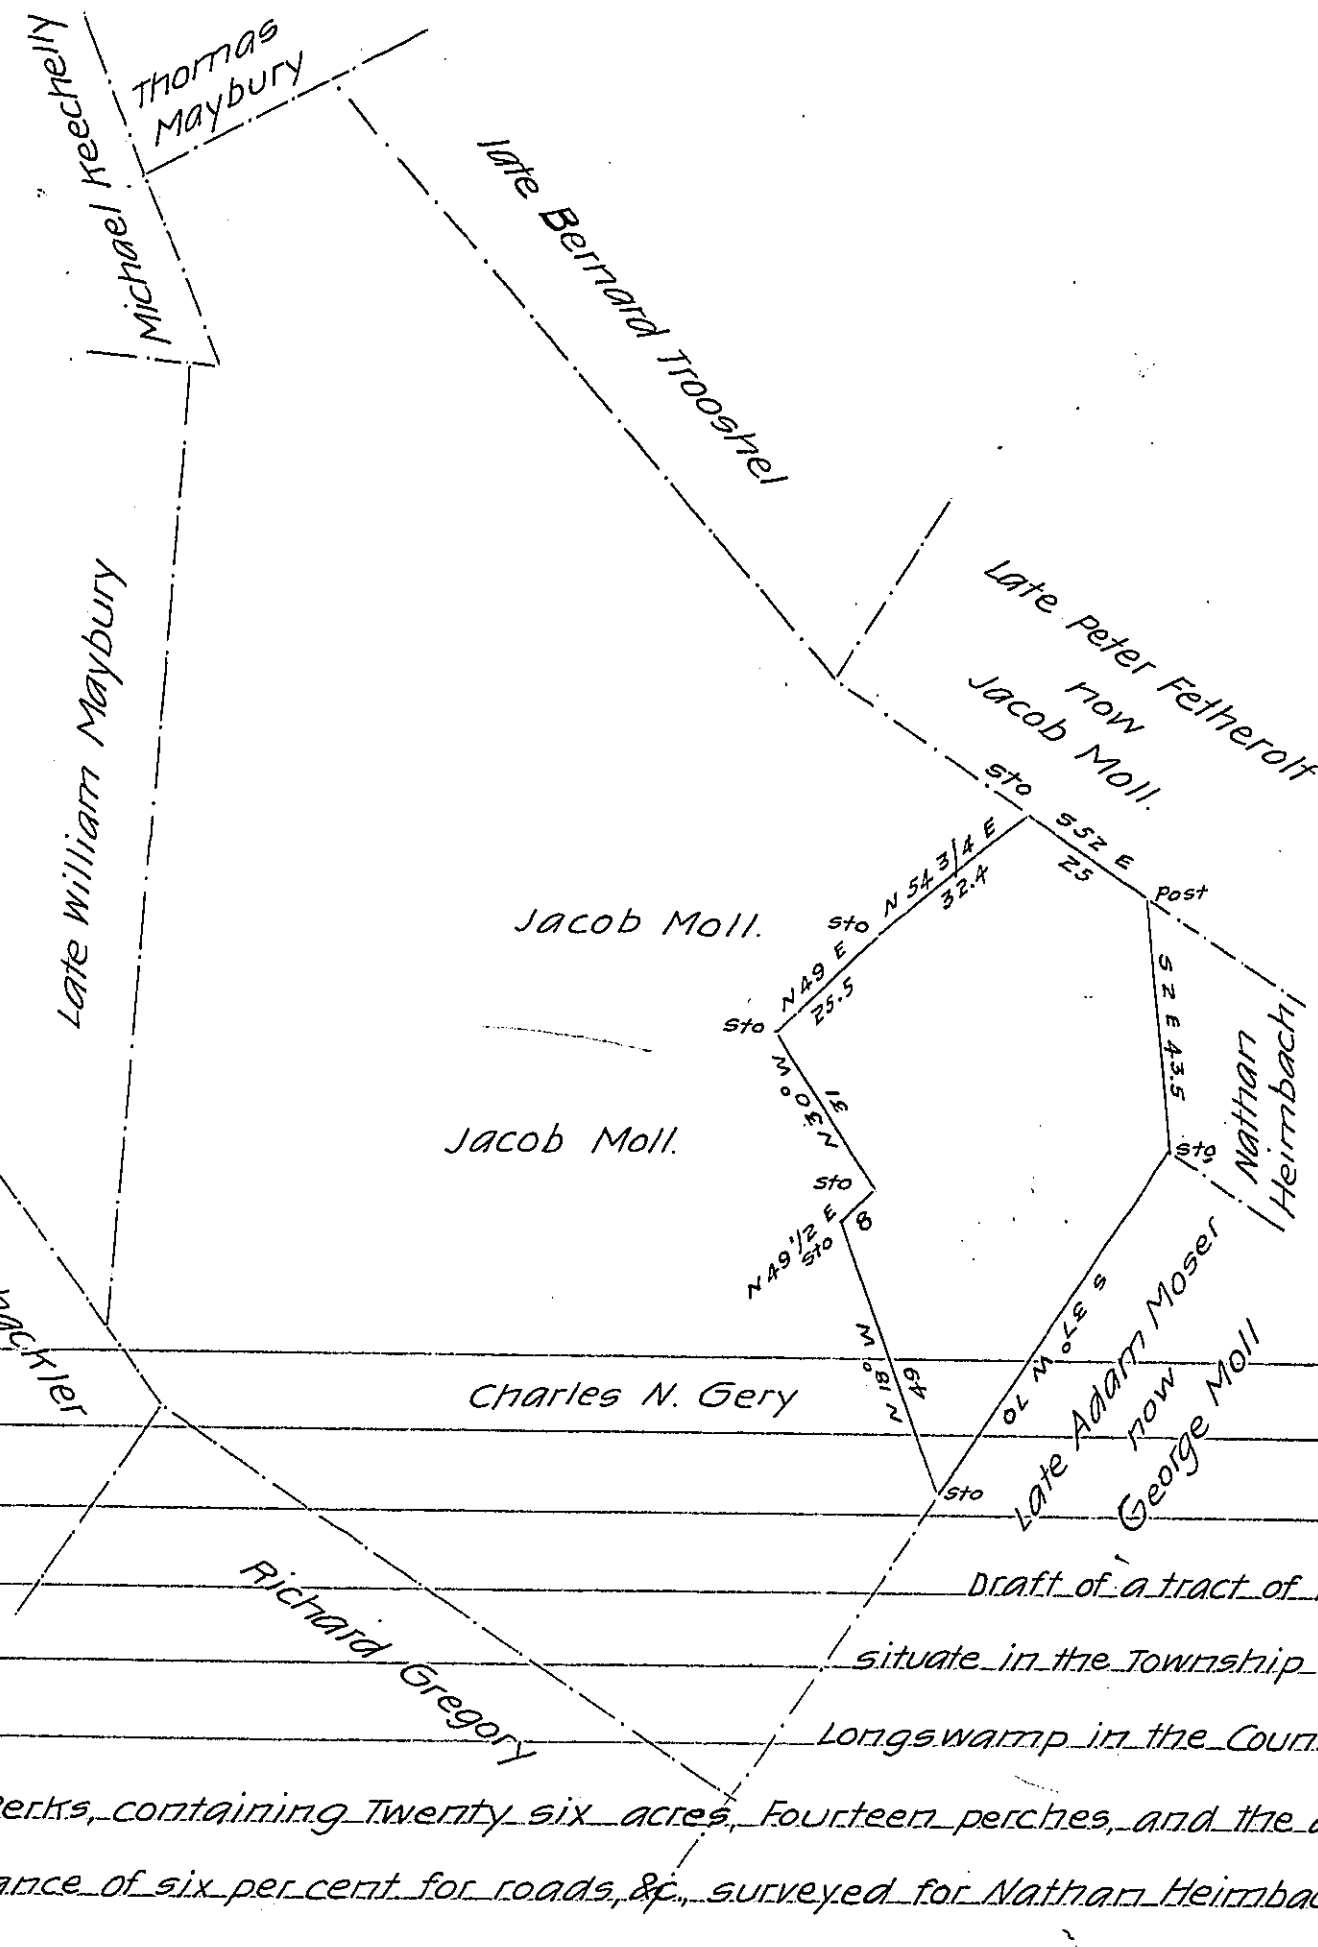

Draft of a tract of land situate in the Township of Longswamp in the County of Berks, containing Twenty six acres, Fourteen perches, and the allowance of six per cent for roads, &c., surveyed for Nathan Heimbach the twelfth day of November 1872 being part of a large tract of One hundred & eighty nine acres Thirty four perches, and allowance, originally surveyed in pursuance of a Warrant granted to Matthias Eigner (Egner) dated the Eighth day of May 1750.

To Hon R B Beath
Surveyor General

Daniel S. Zacharias
County Surveyor

IN TESTIMONY that the above is a copy of the original remaining on file in the Department of Internal Affairs of Pennsylvania, made conformably to an Act of Assembly approved the 16th day of February, 1833, I have hereunto set my Hand and caused the Seal of said Department to be affixed at Harrisburg, this twenty-eighth day of October 1904

Isaac B. Brown

Secretary of Internal Affairs.