FORM No. I.

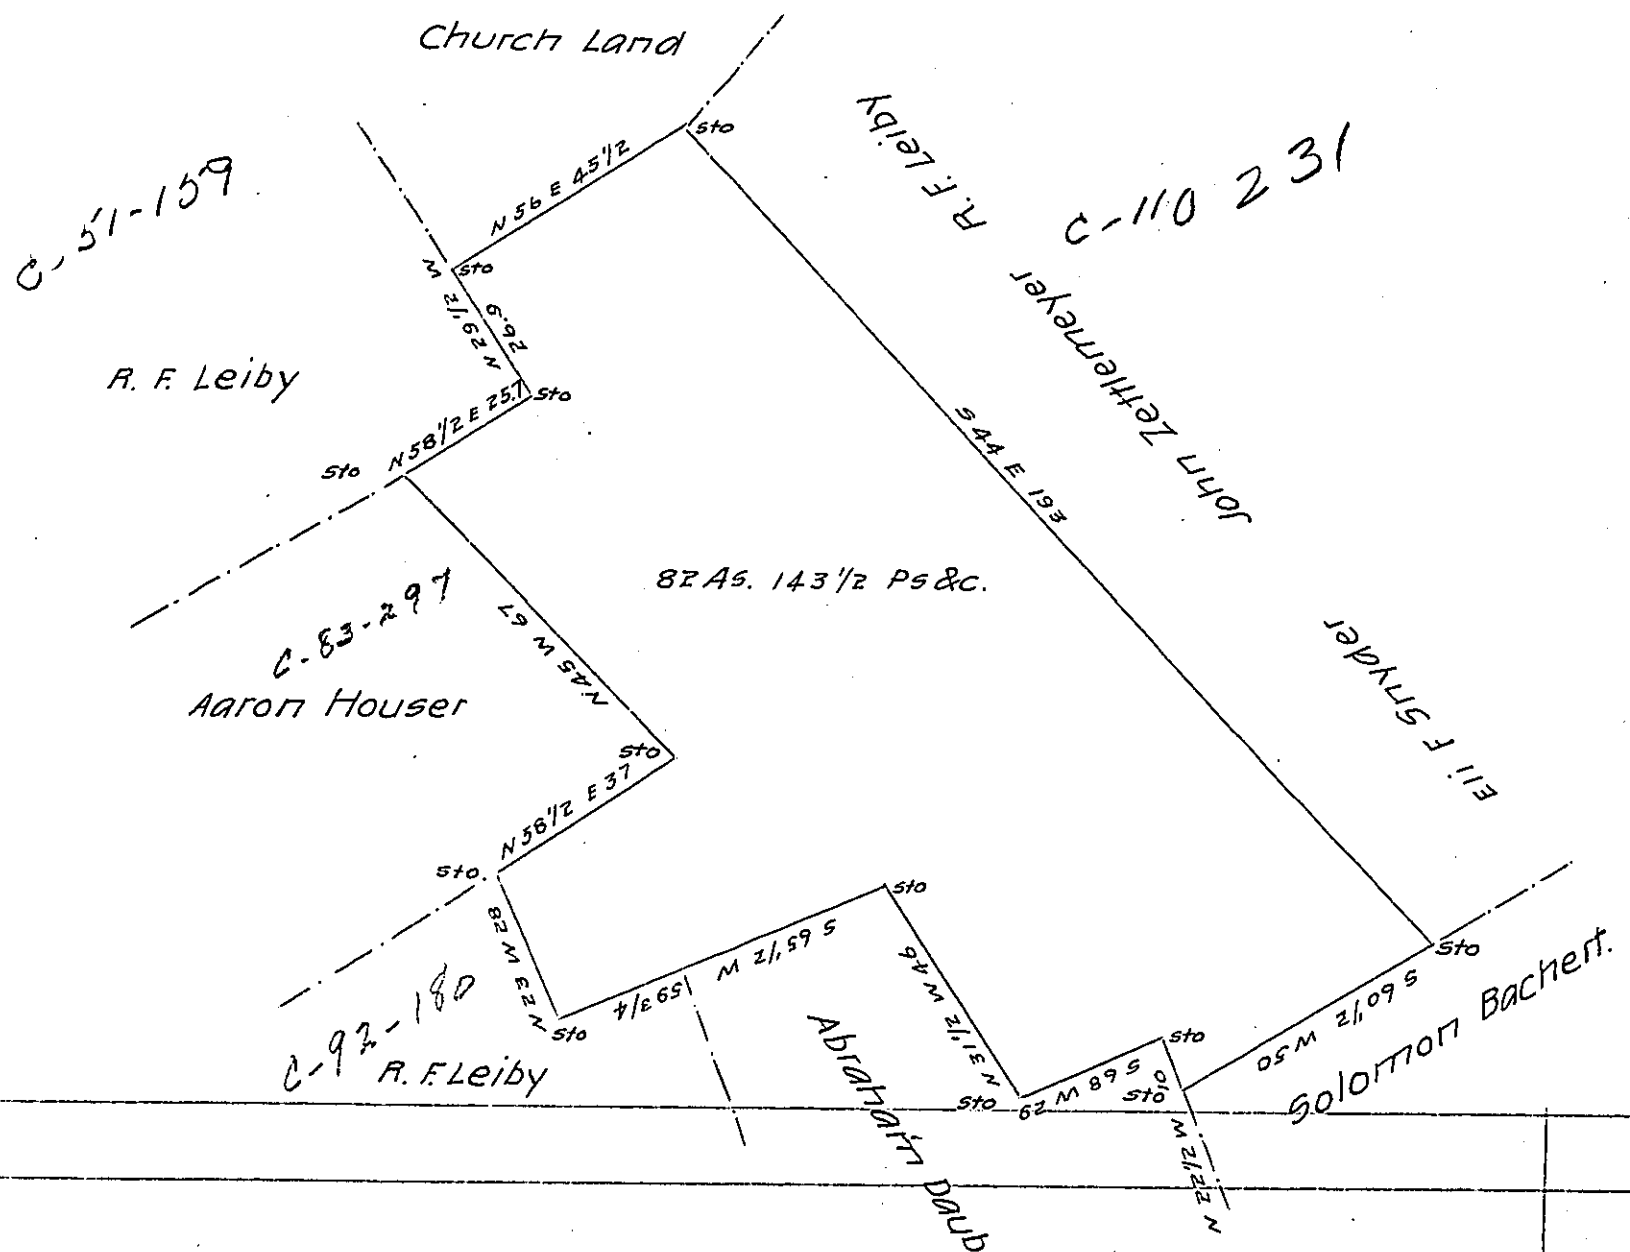

Draft of a Tract of Land Containing Eighty two acres One Hundred and Fourty three and a half perches, and the allowance of Six per Cent for Roads &c, Situate now in West Penn Township in the County of Schuylkill, Surveyed the 14d day of December A.D. 1871 in pursuance of a Warrant granted to Daniel Ehro, dated May 13d 1793 for (80 As) now Solomon Bachert & R. F. Leiby

To J. M. Campbell Esq Surveyor Genl of Penna

Daniel L. Boyer County Surveyor

The above tract was improved about the year 1813

D. L. Boyer, C.S.

IN TESTIMONY that the above is a copy of the original remaining on file in the Department of Internal Affairs of Pennsylvania, made conformably to an Act of Assembly approved the 16th day of February, 1833, I have hereunto set my Hand and caused the Seal of said Department to be affixed at Harrisburg, this twenty seventh day of September 1904

Isaac B. Brown

Secretary of Internal Affairs