FORM No. I.

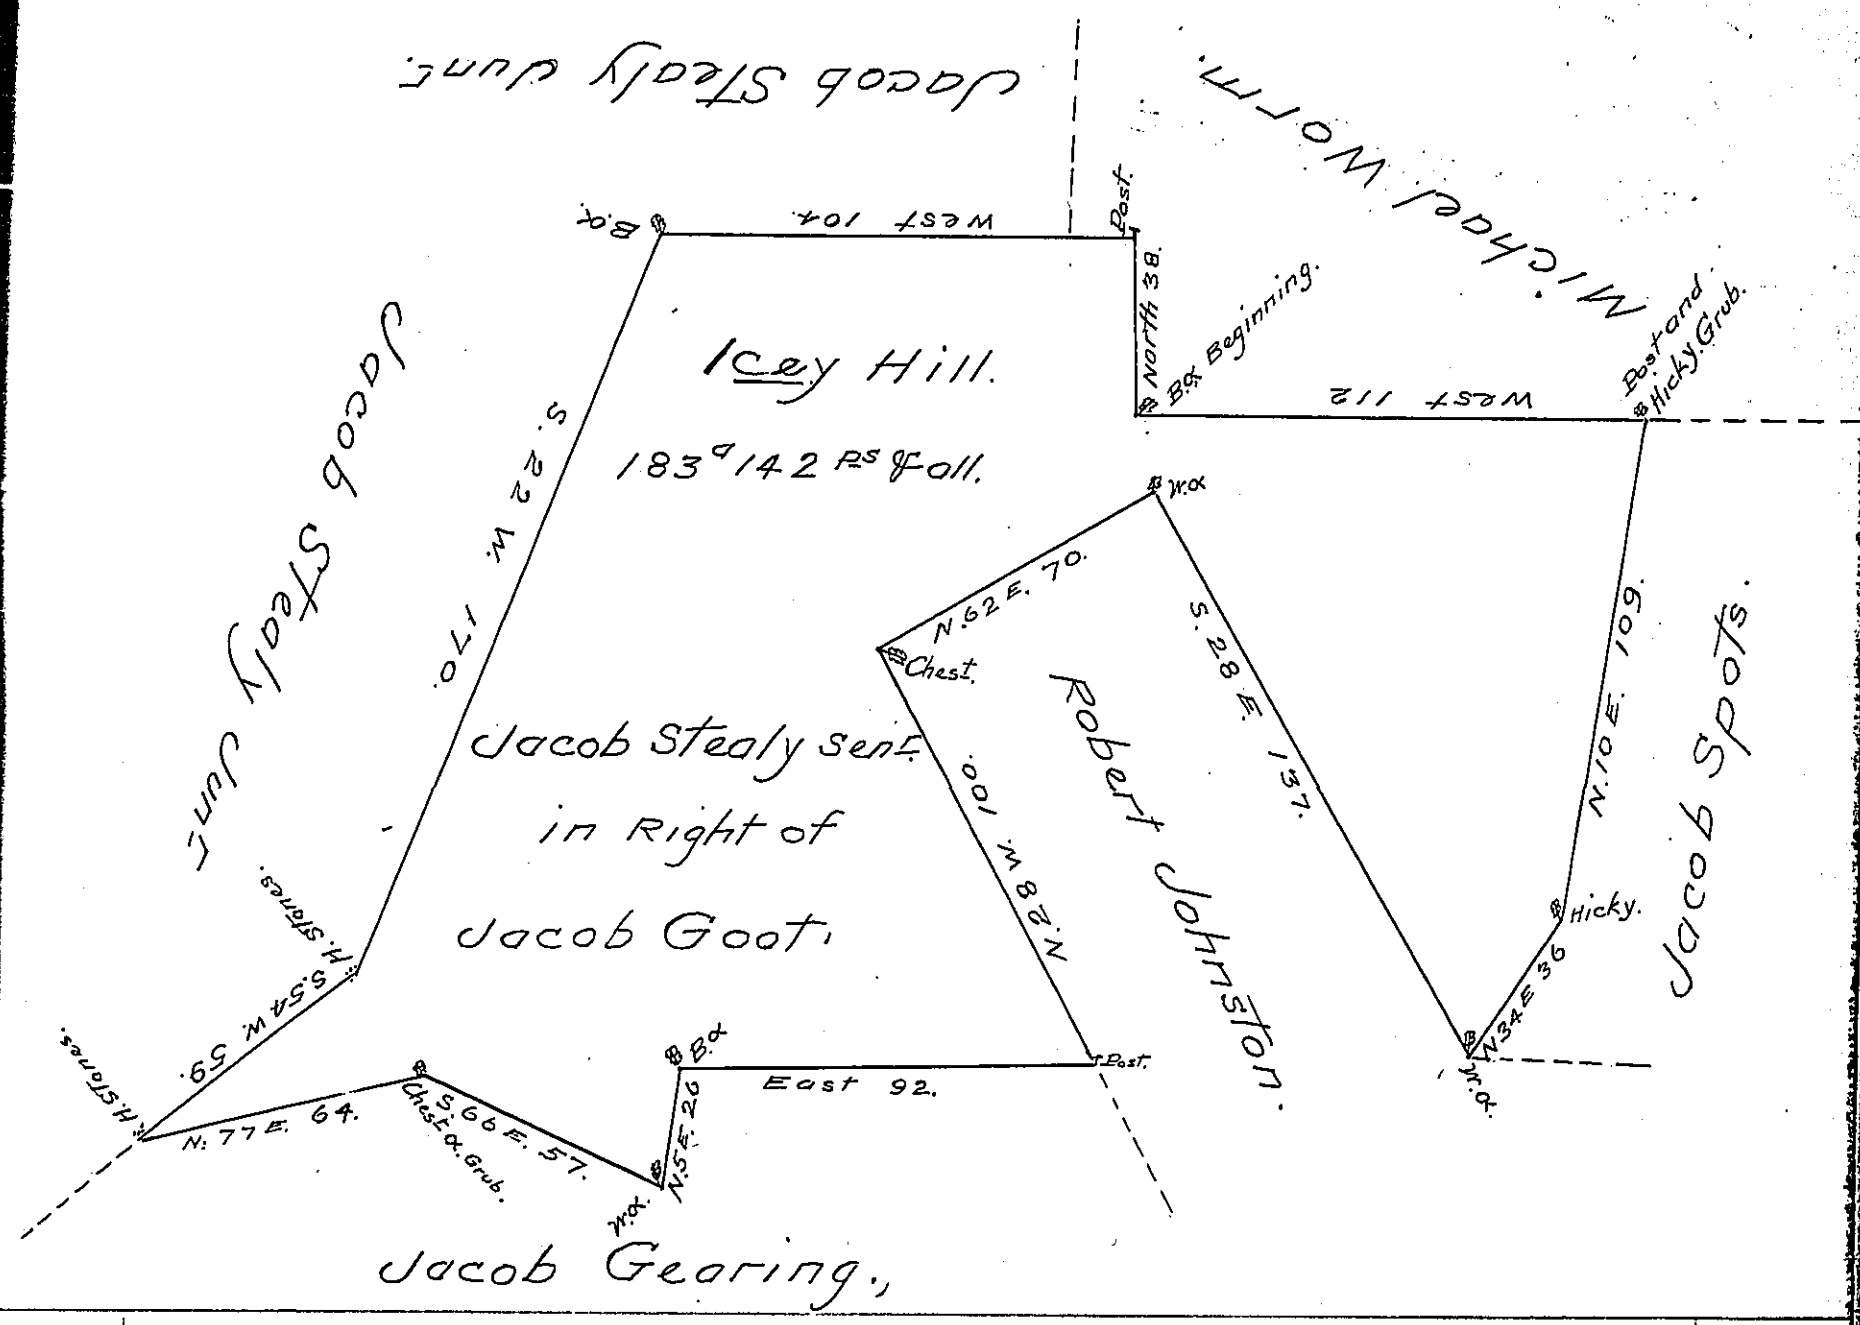

In Pursuance of a warrant granted to Jacob Goot for 50a Dated the 14th of March 1755 there was Surveyed for Jacob Stealy Senr. on the 12th of the first Month 1769 the Above Described Tract of Land Situate in Chanceford Township York County formerly surveyed by Thomas Armor and the old lines followed

unimproved

To Jno. Lukens Esqr. Survr. Genl. } Wm. Matthews Dyr.

IN TESTIMONY that the above is a copy of the original remaining on file in the Department of Internal Affairs of Pennsylvania, made conformably to an Act of Assembly approved the 16th day of February, 1833, I have hereunto set my Hand and caused the Seal of said Department to be affixed at Harrisburg, this Twenty second *day of* December *1904.*

George B. Snyder

Secretary of Internal Affairs.