FORM No. 1.

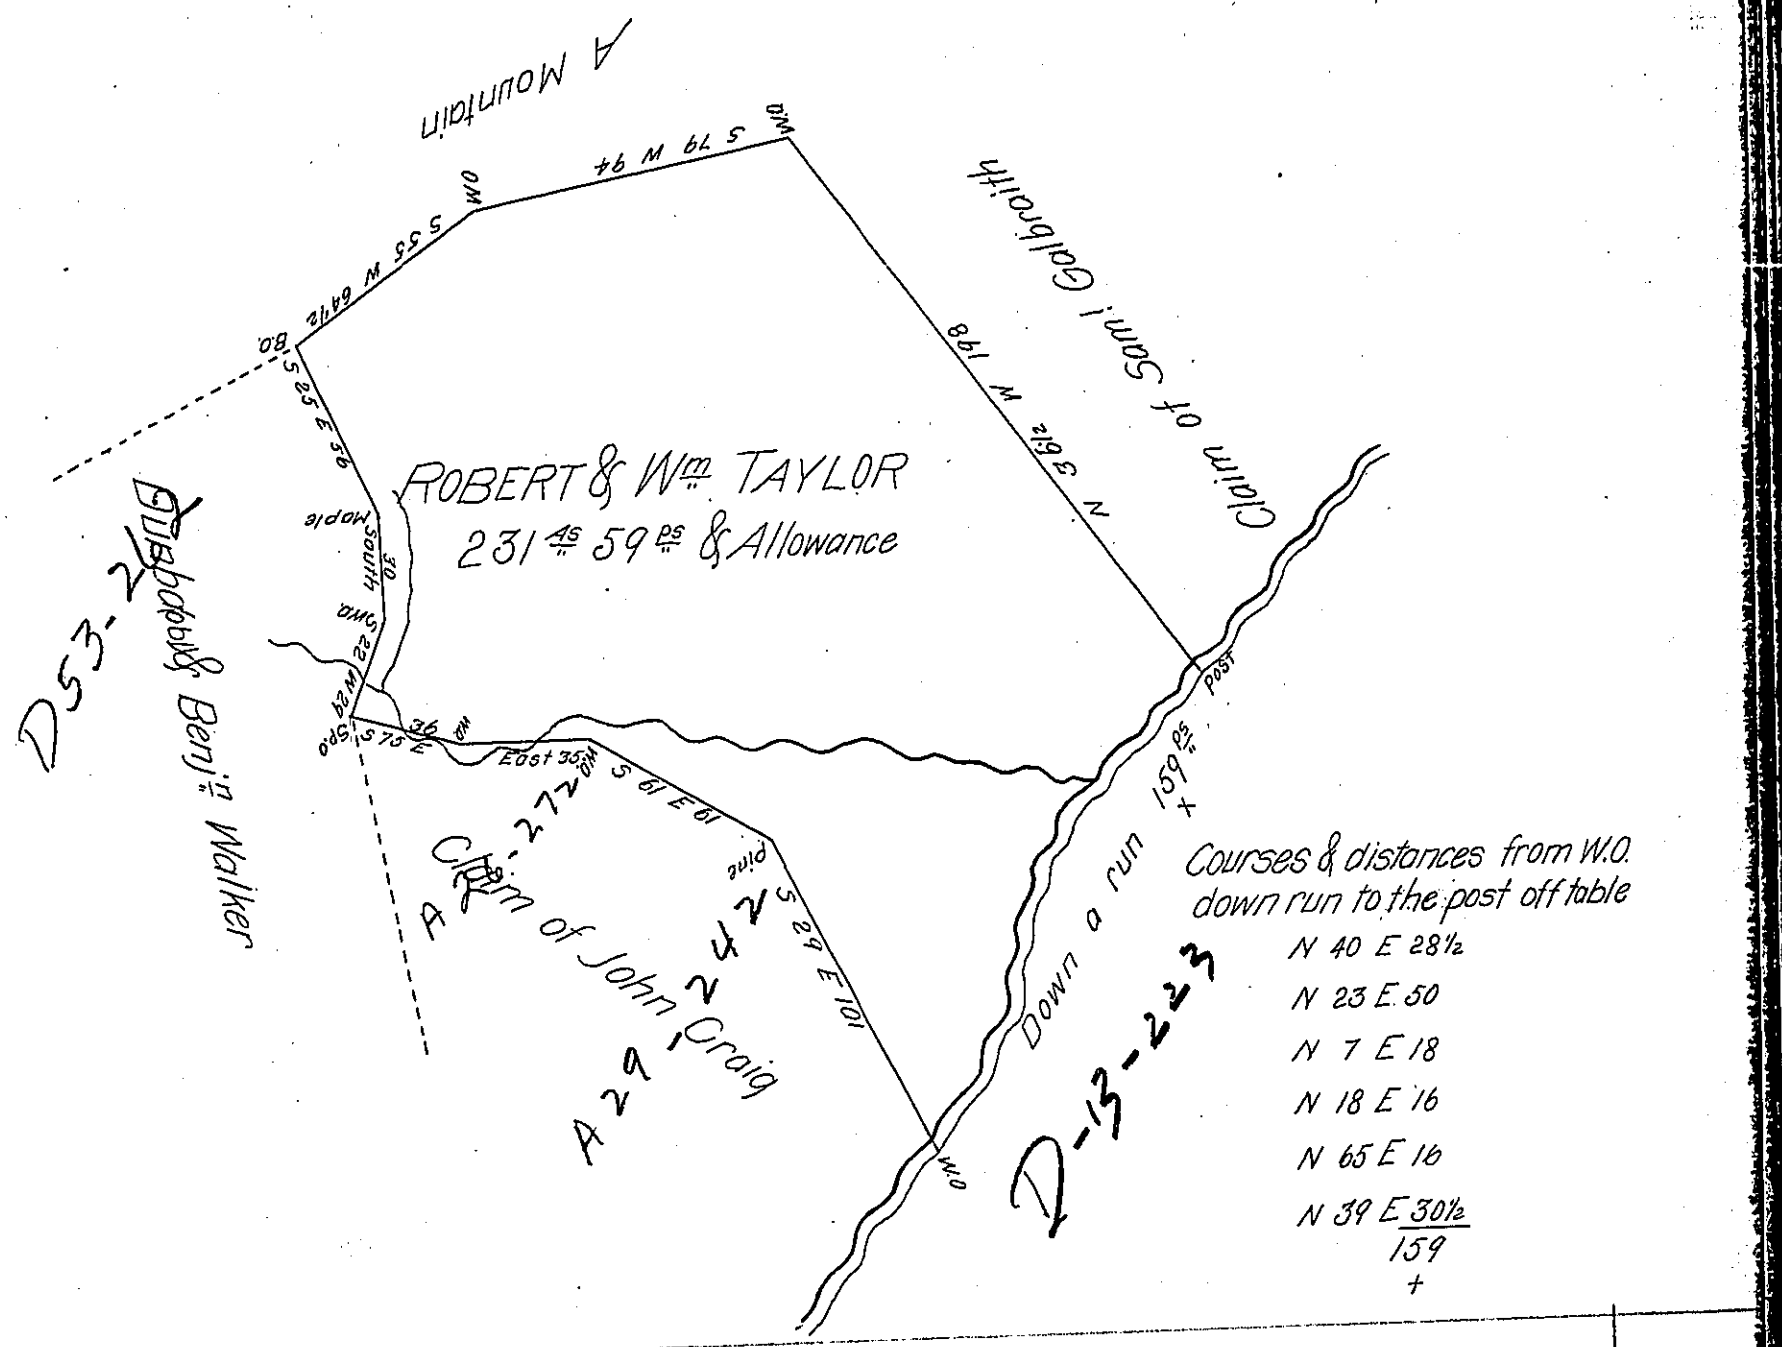

Surveyed March 2nd 1768 on an Order of 300 as dated March 13th 1767 No 3061

I do certify that the above is a true Copy of a draught remaining in the deputy Surveyors office of Perry County (the work no doubt of Matthew Henderson) Given under my hand the (obl) Sept 1823.

G Monroe D.S.

Perry County

To Sam'l Cochran Esqr.

S.G. of Penna

IN TESTIMONY that the above is a copy of the original remaining on file in the Department of Internal Affairs of Pennsylvania, made conformably to an Act of Assembly approved the 16th day of February, 1833, I have hereunto set my Hand and caused the Seal of said Department to be affixed at Harrisburg, this sixteenth day of December 1904

Isaac B. Brown

Secretary of Internal Affairs.