FORM No. 1.

97

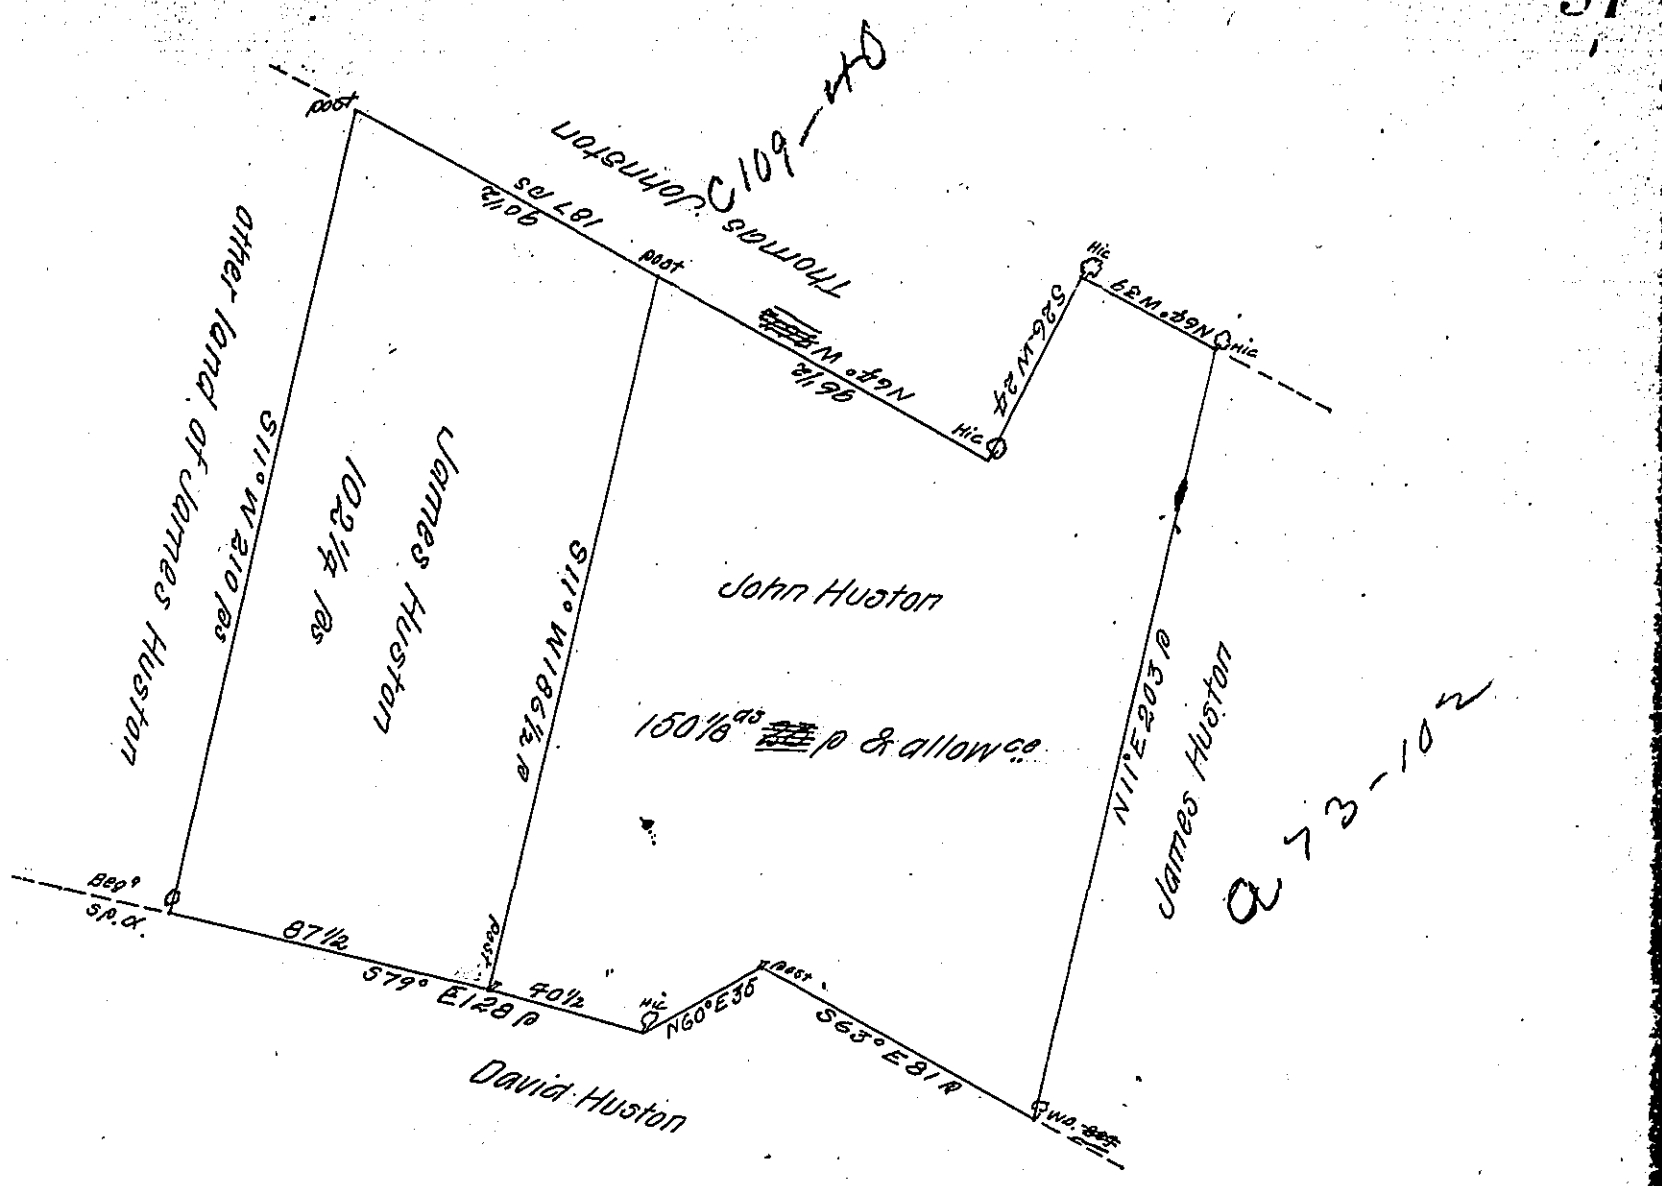


A Draft of a tract of Land situate (formerly in Antrim Township in the County of Lancaster but now) in the Township of Montgomery in the county of Franklin Containing One hundred and fifty acres and 23 Perches and an allowance of Six P Cent for Roads &c.ª Survey'd May 17.th 1787 in pursuance of a warrant granted to John Huston bearing Date the 4.th Day of May 1744

To John Lukens Esq.r
Surveyor General

Matt.w Henderson D.S.

150⅛ acres to Jn.º Huston

102¼ to James Huston on Wt of 23.d April 1787

Total 252⅜

*IN TESTIMONY* that the above is a copy of the original remaining on file in the Department of Internal Affairs of Pennsylvania, made conformably to an Act of Assembly approved the 16th day of February, 1833, I have hereunto set my Hand and caused the Seal of said Department to be affixed at Harrisburg, this nineteenth day of January 1905

Isaac B. Brown

*Secretary of Internal Affairs.*