FORM No. I.

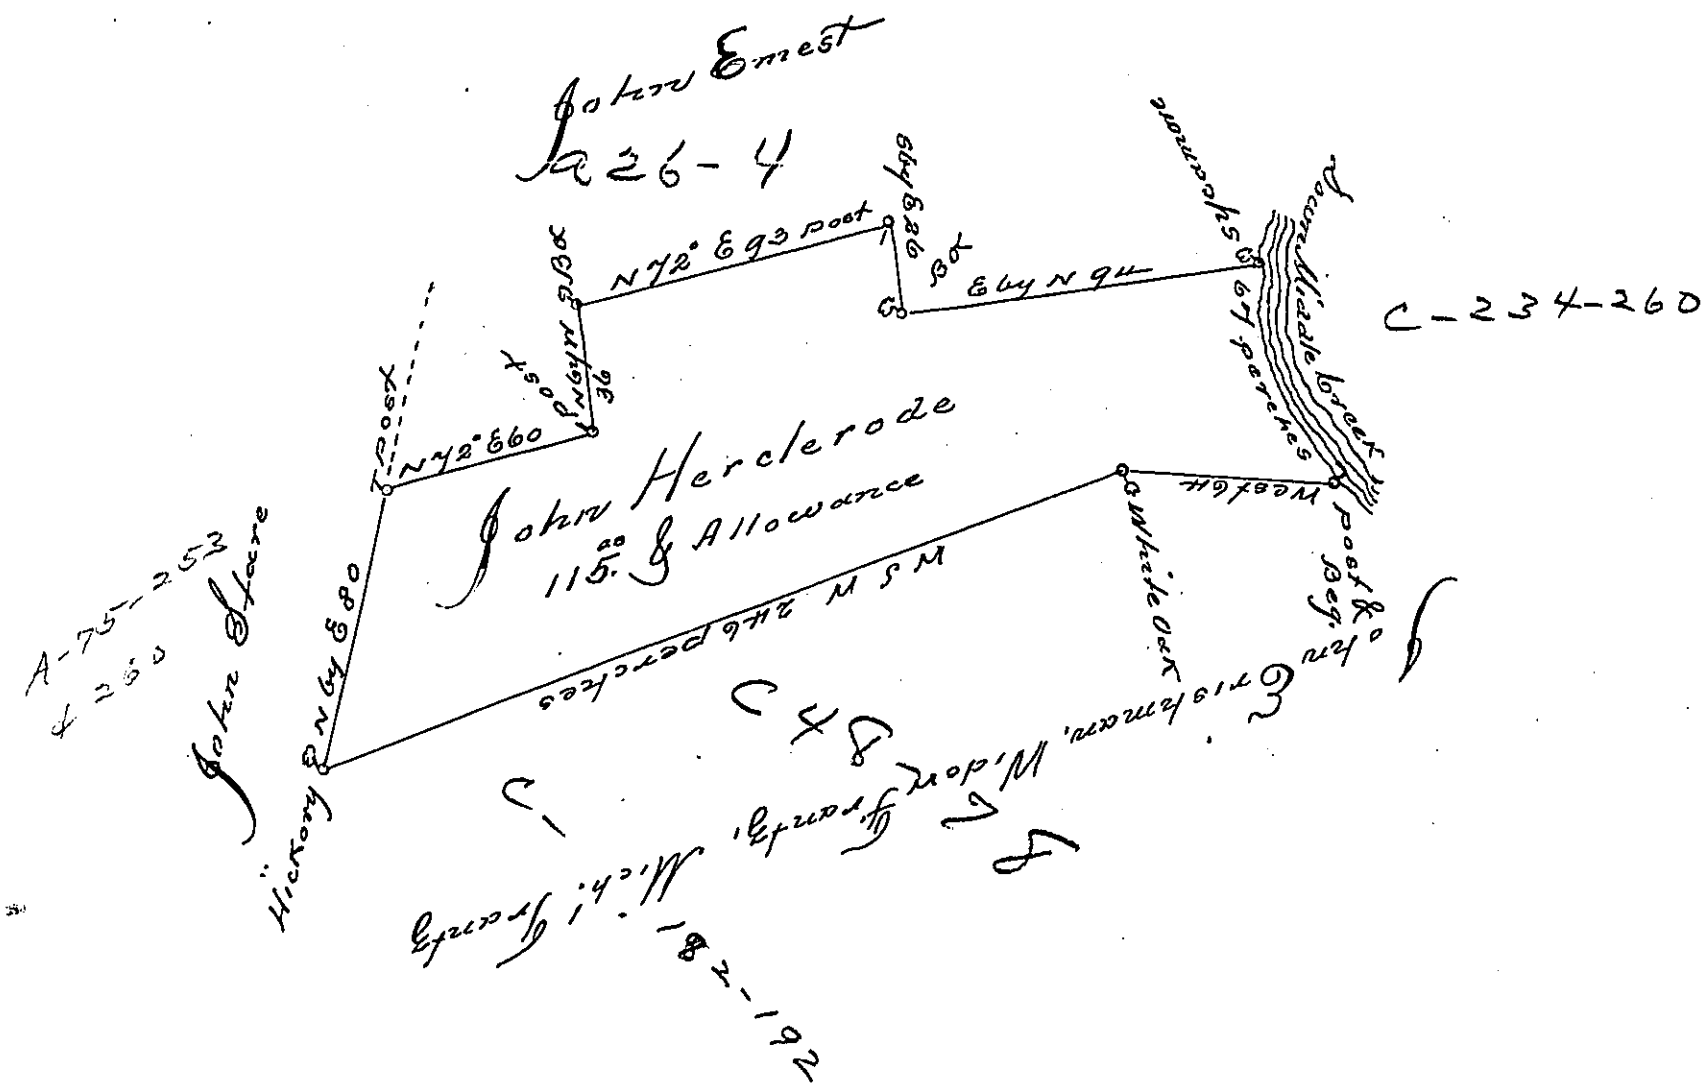

A Draught of a Tract of Land, Situate on the West side of Middle Creek a branch of Cocalico in Warwick Township in the County of Lancaster, Containing one hundred and fifteen acres and the Allowance of six acres p. Cent for Roads and Highways Surveyed for John Herclerode, by Thomas Cookson Esq. late Deputy Surveyor of Lancaster County, in pursuance of a Warrant bearing date the 16th day of March, 1784.

Protracted from his Field Book

Pr Geo Stevenson one of the
Exors of Thos. Cookson, decd

T. Nicholas Scull
Surv. Genl

IN TESTIMONY that the above is a copy of the original remaining on file in the Department of Internal Affairs of Pennsylvania, made conformably to an Act of Assembly approved the 16th day of February, 1833, I have hereunto set my Hand and caused the Seal of said Department to be affixed at Harrisburg, this twenty-eighth day of February 1905

Isaac B. Brown
Secretary of Internal Affairs.