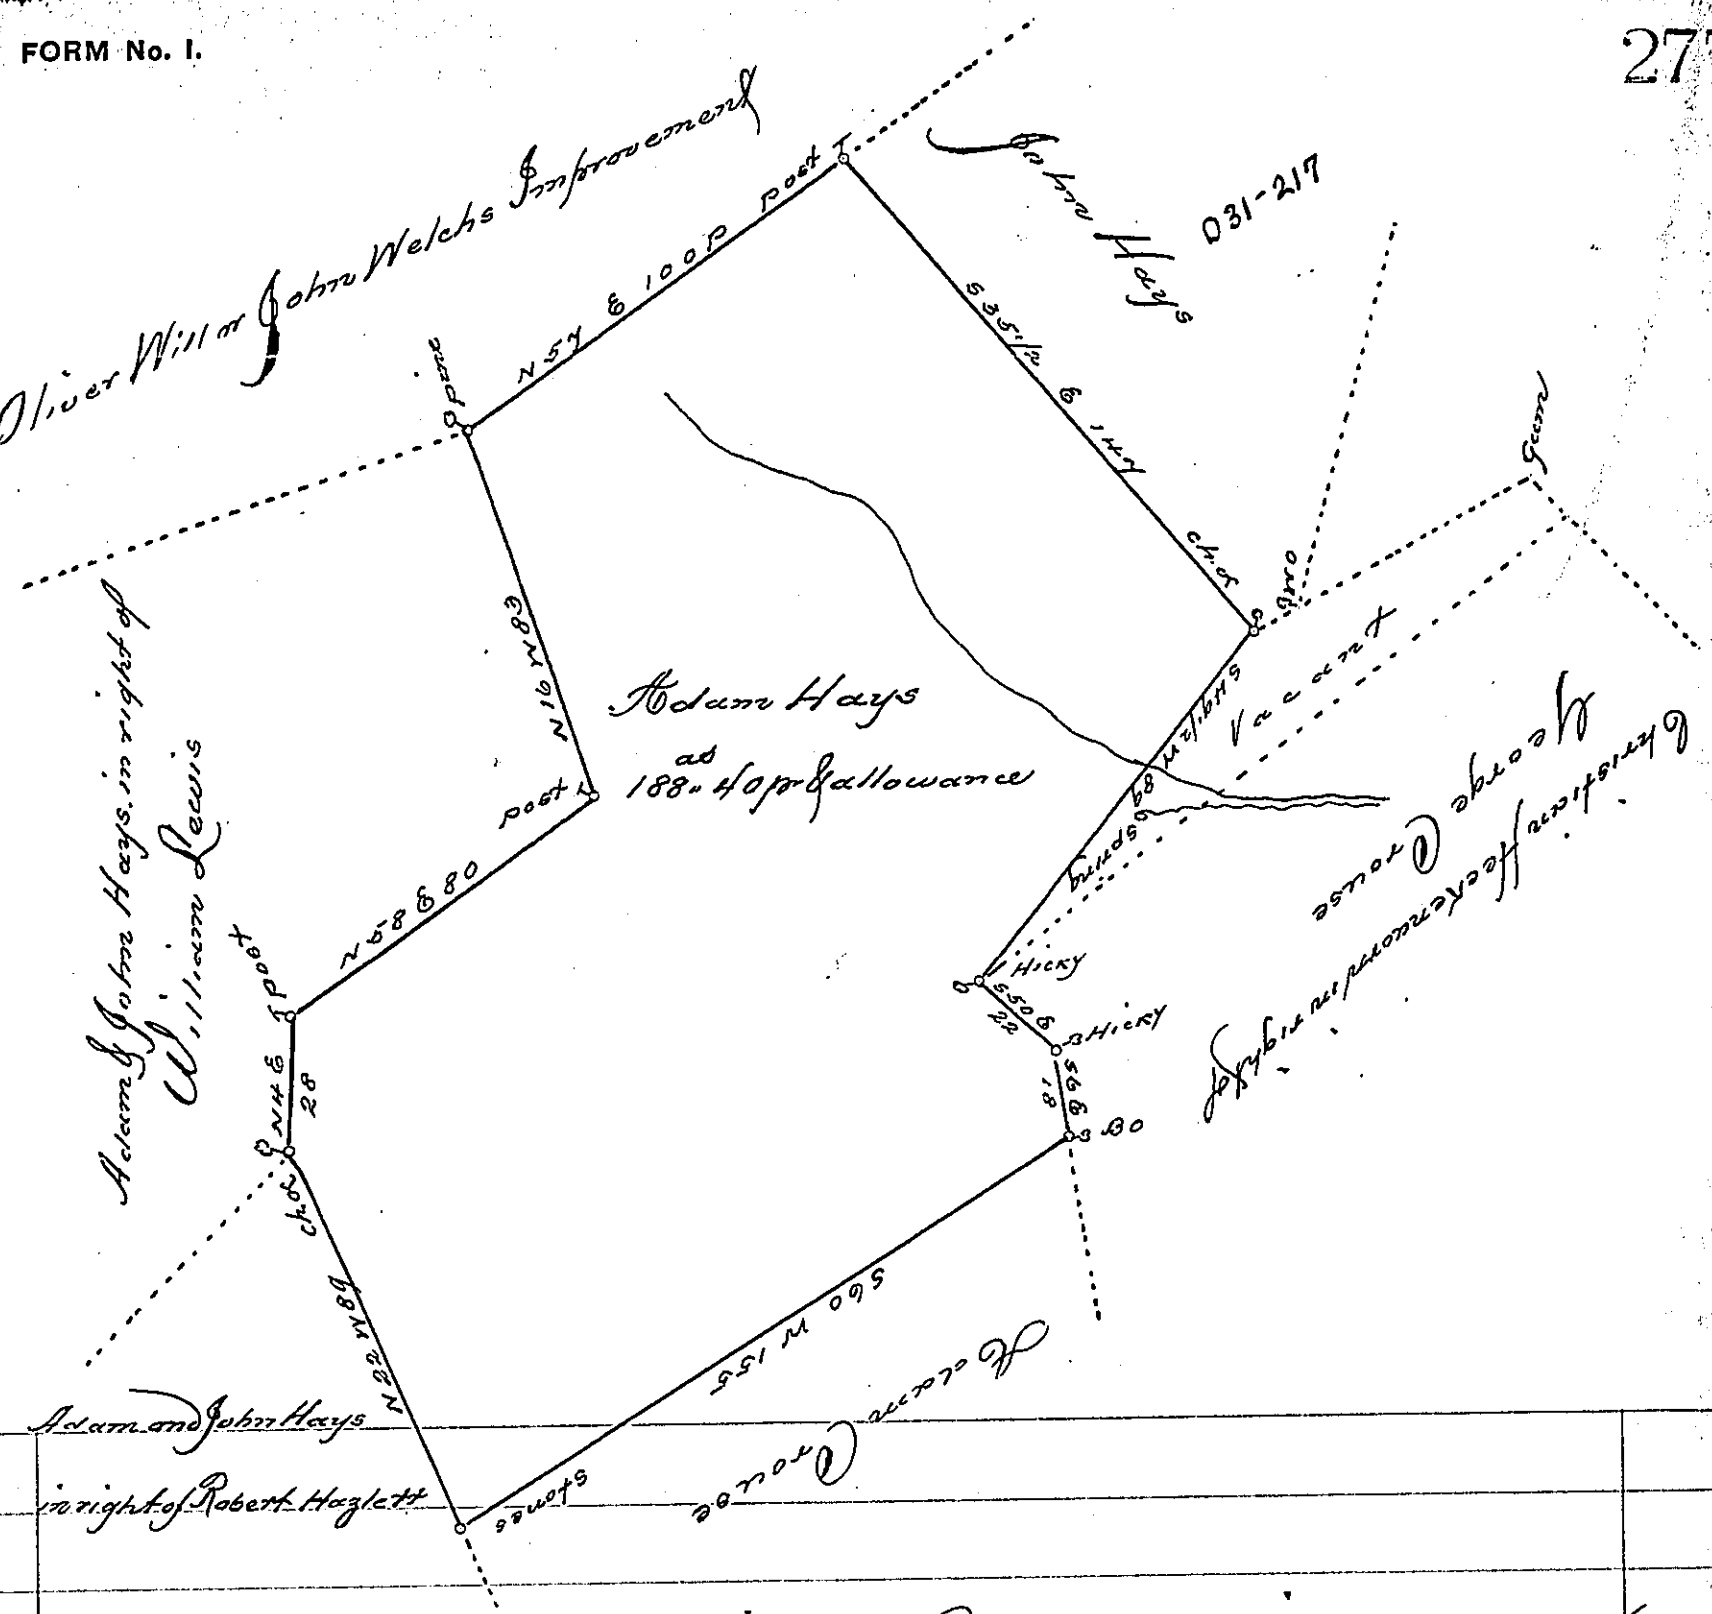

Situate in Tyrone Township, Perry County, Containing one hundred and eighty eight acres, forty perches & allowance of six per Cent for Roads &c. Surveyed July the 26th 1827, In pursuance of a Warrant granted Adam Hays for 100 ac dated July 20th 1827.

p Wm Wilson D.S.

Gabriel Hiester Esqr
Surveyor General of Pa.

Note / John Welsh disputes the above in consequence of his Improvement

W.W. D.S.

IN TESTIMONY that the above is a copy of the original remaining on file in the Department of Internal Affairs of Pennsylvania, made conformably to an Act of Assembly approved the 16th day of February, 1833, I have hereunto set my Hand and caused the Seal of said Department to be affixed at Harrisburg, this Thirteenth *day of* March *1905.*

Isaac B. Brown
Secretary of Internal Affairs.