FORM No. I.

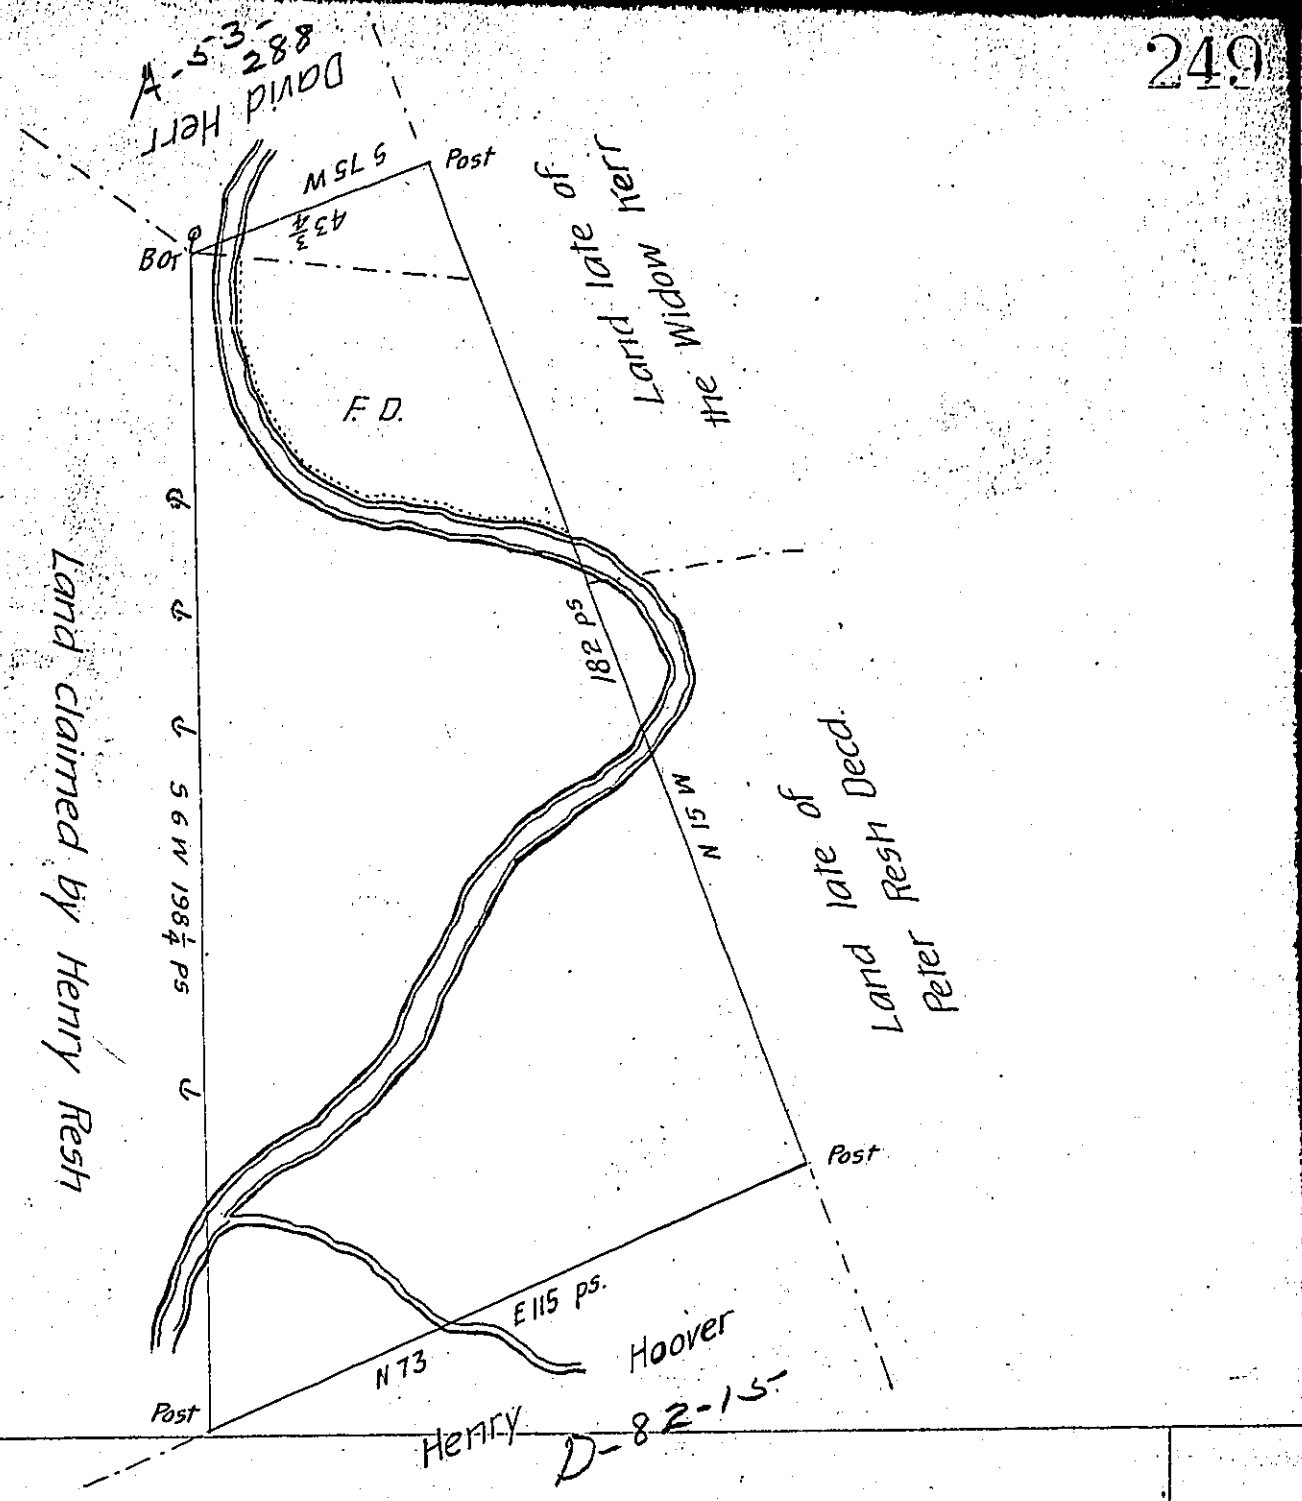

I, the Subscriber Do hereby Testify that I have (In pursuance of an order from the Honorable Board of Property dated the 3d day of August 1795 on a caveat of Peter Rush & Frederick Doersh) Surveyed the above described Tract of Land Situate part thereof in Strasburg Township and part in Lampeter & Martick Townships, Lancaster County Containing 86¼ as & the allowance of six pr. Cent for roads &ca And found that the survey made for sd Doersh is included within the above survey claimed by Rush, And that no survey has been made heretofore on the warrant granted to a certain Henry Hoover Dated the 24th day of January 1733 under which wt sd Rush claims sd premises, to best information I could obtain of the old Neighbours &ca

Witness my hand this 3d day of October A.D. 1795.

To Daniel Brodhead Esqr
Surveyor General

Pr Wream D.Sr

IN TESTIMONY that the above is a copy of the original remaining on file in the Department of Internal Affairs of Pennsylvania, made conformably to an Act of Assembly approved the 16th day of February, 1833, I have hereunto set my Hand and caused the Seal of said Department to be affixed at Harrisburg, this fourteenth day of March 1905.

Secretary of Internal Affairs.