FORM No. I.

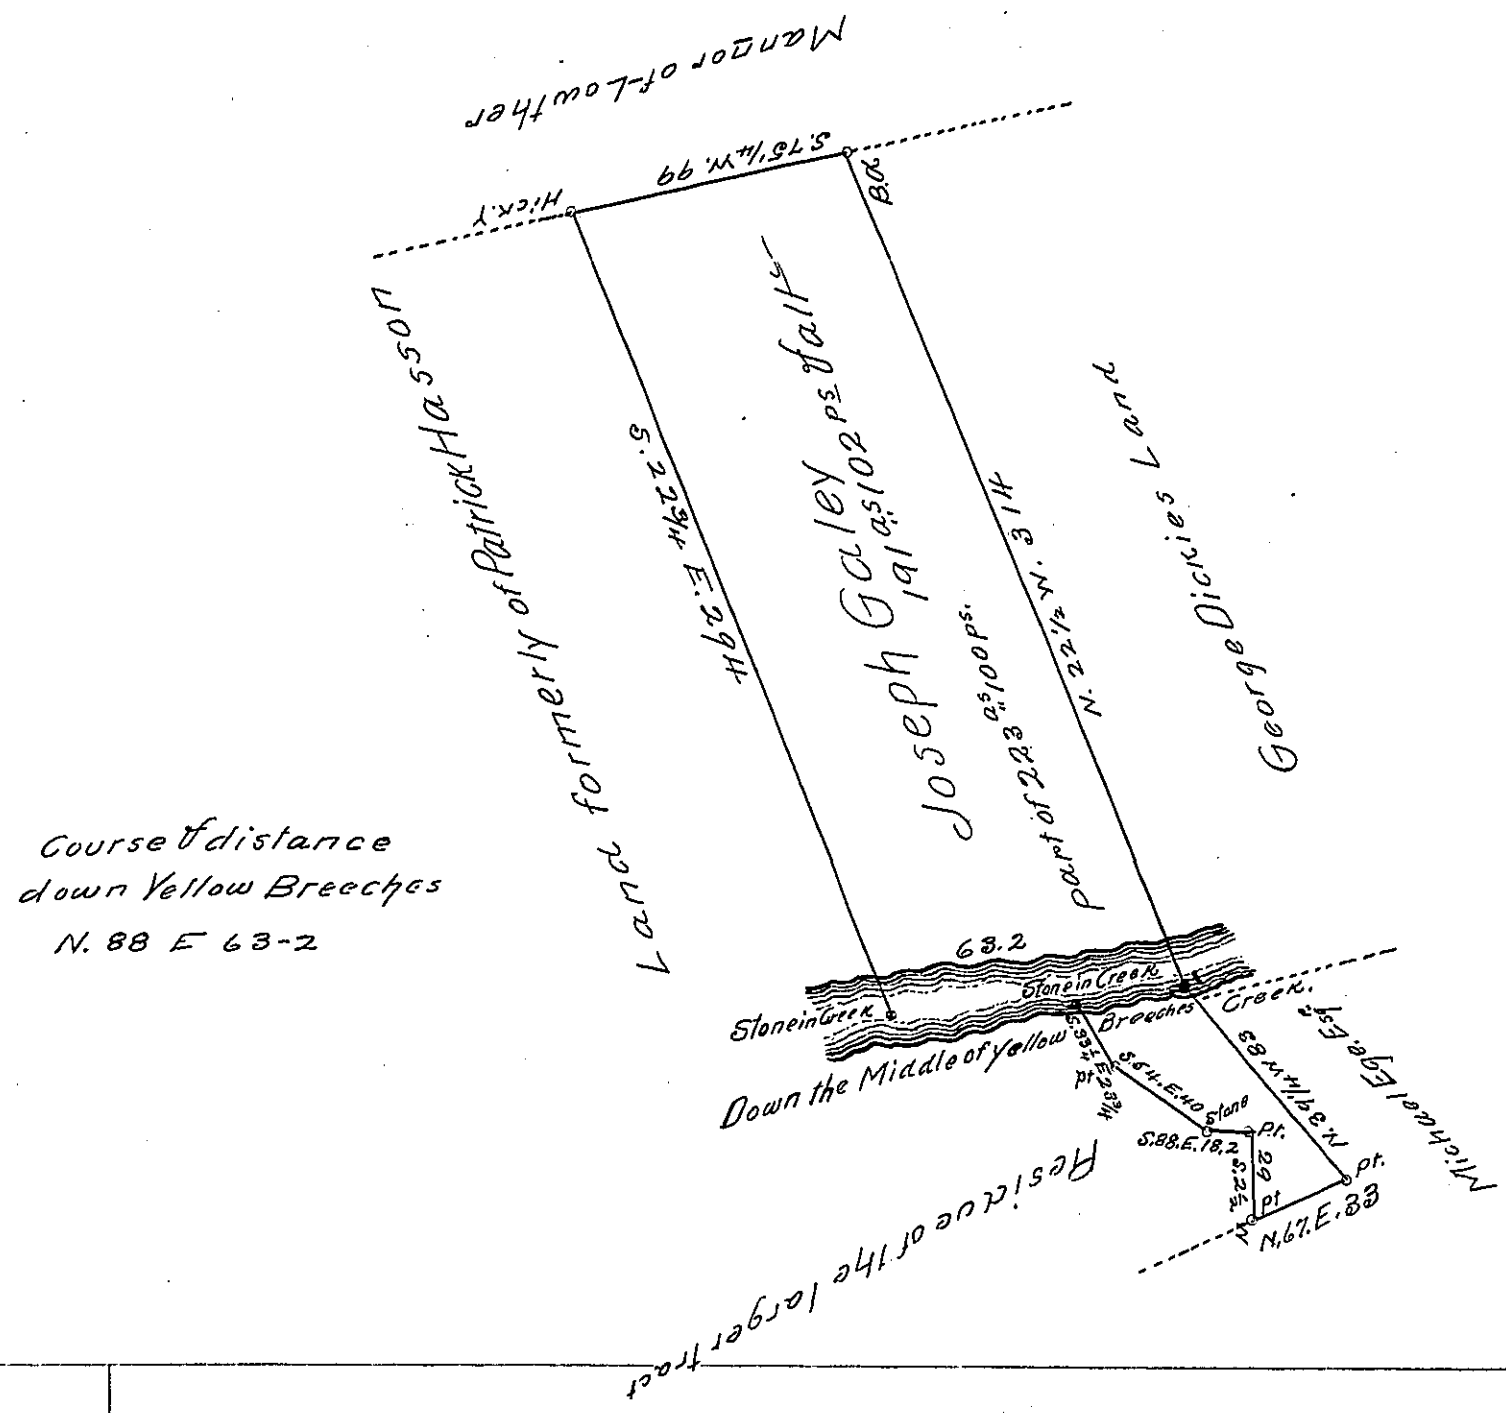

A Draught of a Tract of Land situate in Middleton Township Cumberland County. Containing 191 as 102 ps and allowance of six p Cent for roads &c. Surveyed the 9th day of August 1809 In pursuance of a warrant granted to Joseph Galey dated the 9th Day of February 1750. It being part of a Larger tract of 223 as 100 ps & allowance

Wm Wheeler D.S.

To Andrew Porter Esq. S.G.

IN TESTIMONY that the above is a copy of the original remaining on file in the Department of Internal Affairs of Pennsylvania, made conformably to an Act of Assembly approved the 16th day of February, 1833, I have hereunto set my Hand and caused the Seal of said Department to be affixed at Harrisburg, this eighteenth *day of* January *1905*

Isaac B. Lamoy

Secretary of Internal Affairs.