FORM No. I.

See pg. 35

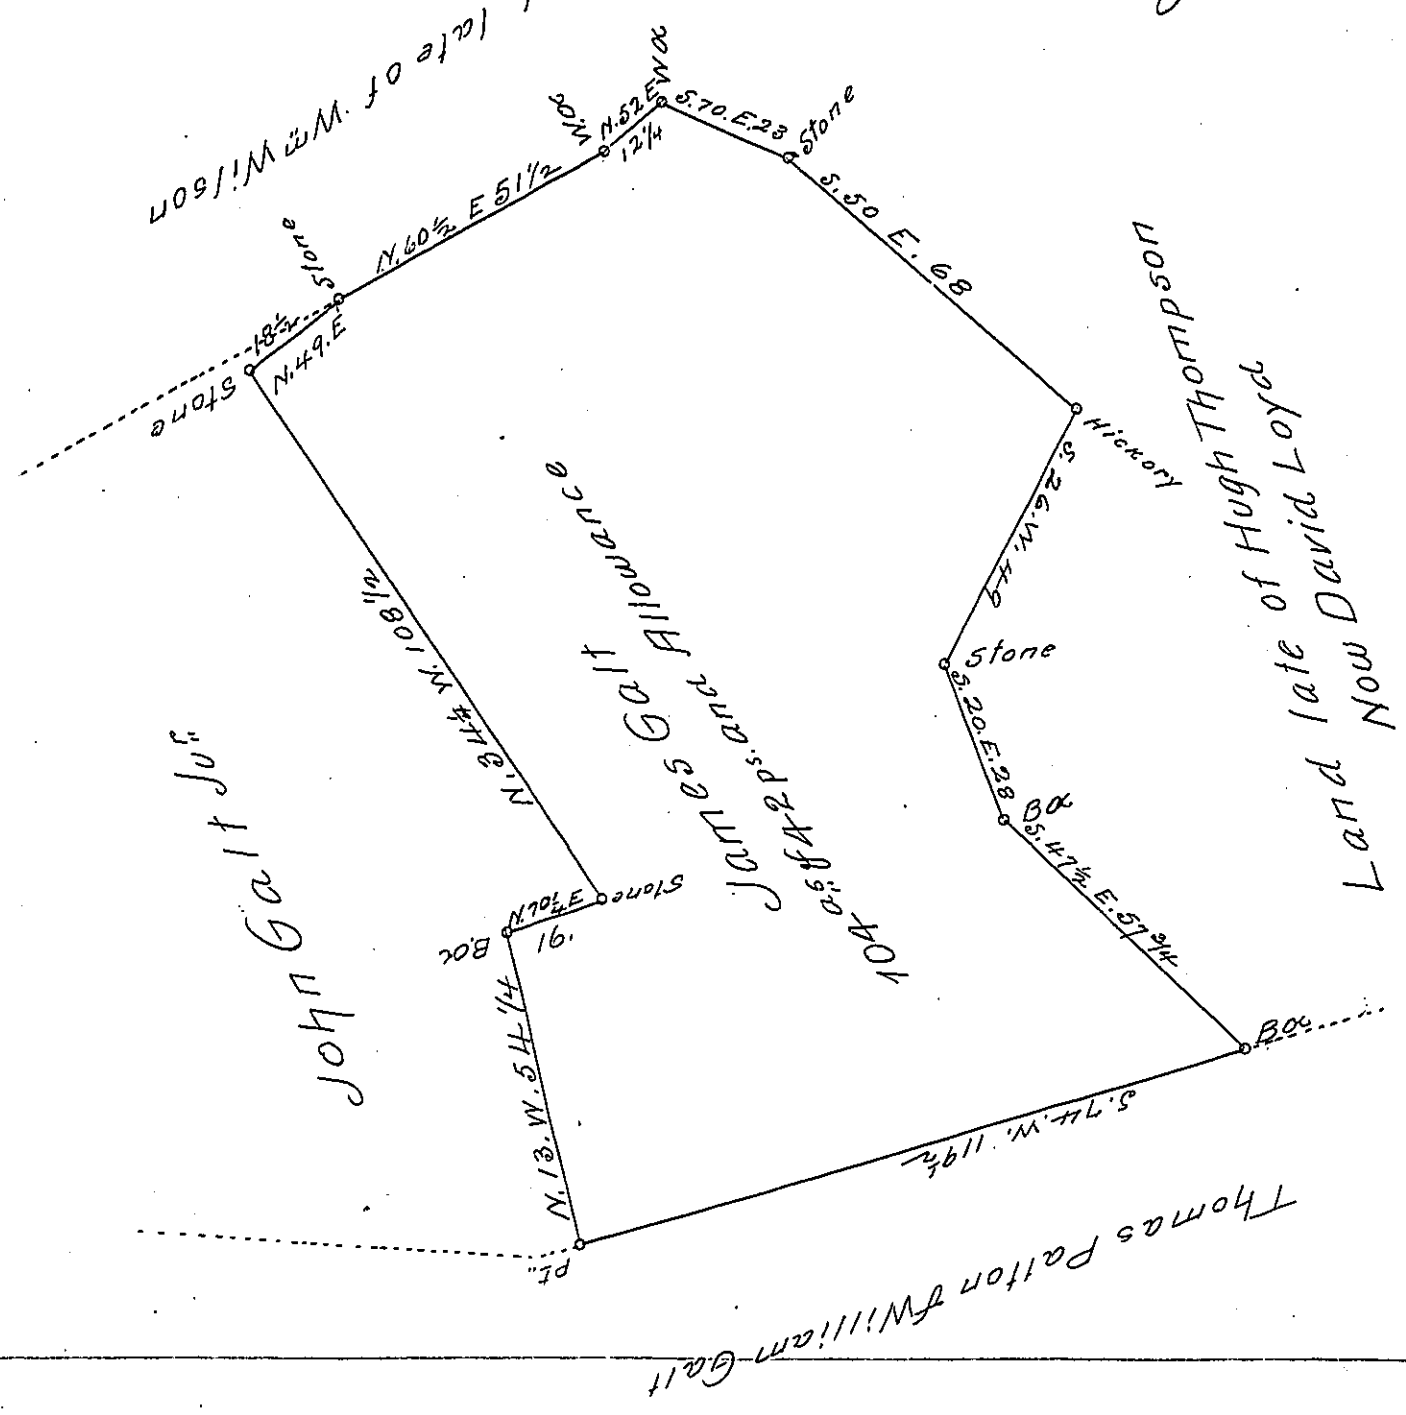

A Draught of a Piece or Tract of Land Situate in Salisbury Township Lancaster County Containing 104 as of 42 ps and the Usual Allowance of Six pr Ct. for Roads &c. Surveyed for Adam Galt in Right of James Galt (It being Part of a Larger Tract of 144 as & 114 ps and Allowance, Survey'd unto the sd James Galt By Virtue of a Warrant Dated the 31st Day of August 1749

pr H. Ream D.S.
and Saml Ensminger D.S.

Saml Cochran Esqr
Surveyor General.

IN TESTIMONY that the above is a copy of the original remaining on file in the Department of Internal Affairs of Pennsylvania, made conformably to an Act of Assembly approved the 16th day of February, 1833, I have hereunto set my Hand and caused the Seal of said Department to be affixed at Harrisburg, this twenty third *day of* January *1905*

Isaac B. Brown

Secretary of Internal Affairs.