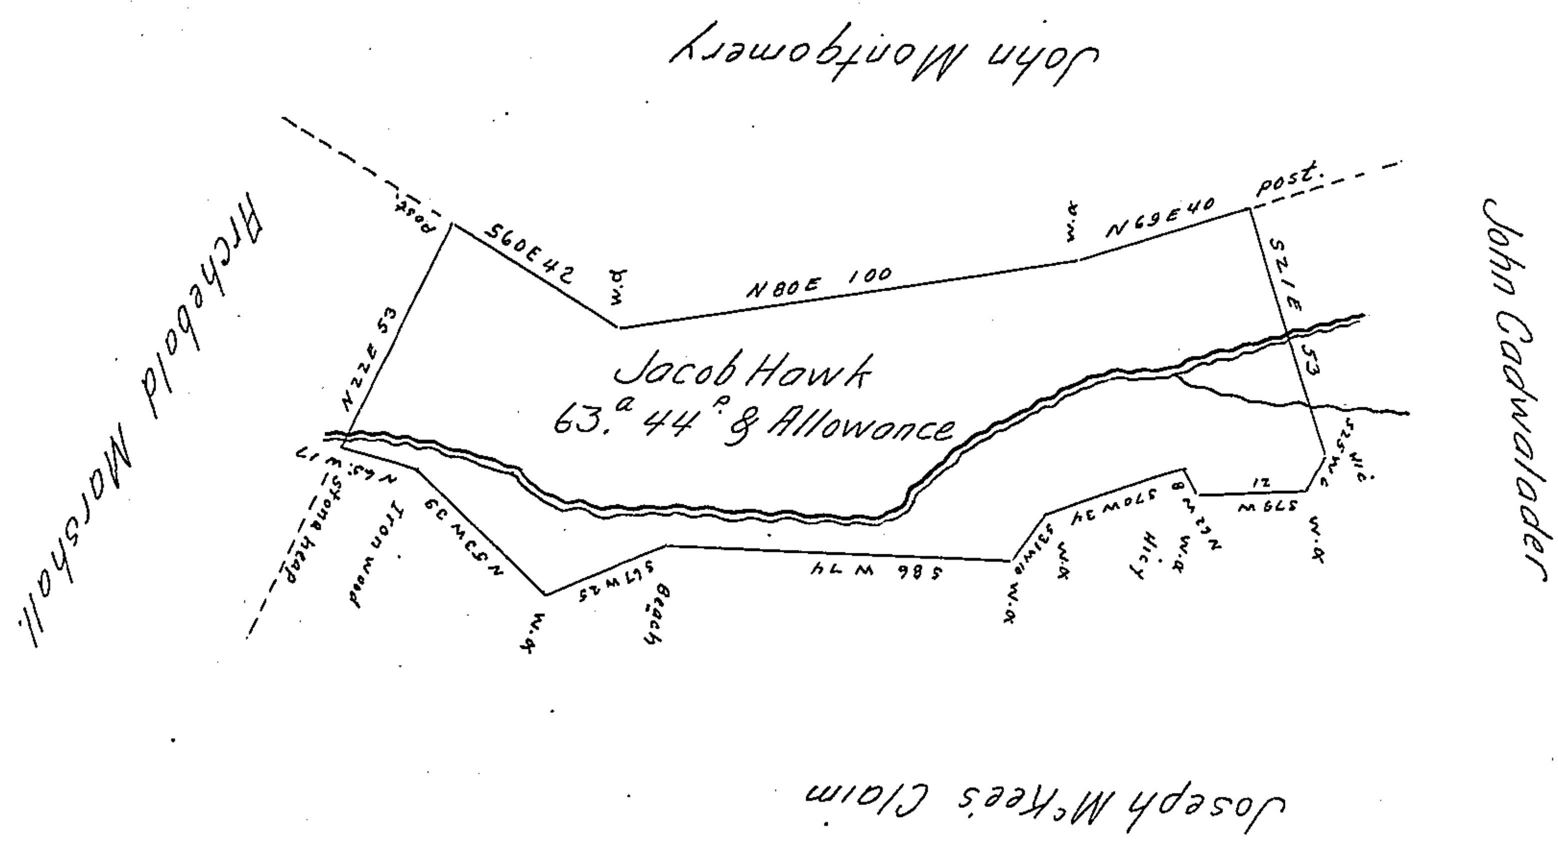

In pursuance of a Warrant dated March 7th 1816 Surveyed to Jacob Hawk on the 2nd day of december 1816 the above described tract of land Containing Sixty three acres and forty four perches with an Allowance of Six per Cent &c Situate in the Old purchase adjoining land Granted to John Montgomery & Others Allegheny township Armstrong County.

Jacob Spangler Esqr S.G. Robert Orr, Jr D.S.

N.B the actual Settlement was Commenced prior to the 28th of March 1814 on the above described tract of land.

R. Orr Jr D.S.

IN TESTIMONY that the above is a copy of the original remaining on file in the Department of Internal Affairs of Pennsylvania, made conformably to an Act of Assembly approved the 16th day of February, 1833, I have hereunto set my Hand and caused the Seal of said Department to be affixed at Harrisburg, this twenty first *day of* March *1905.*

Isaac B. Brown

Secretary of Internal Affairs.