FORM No. I.

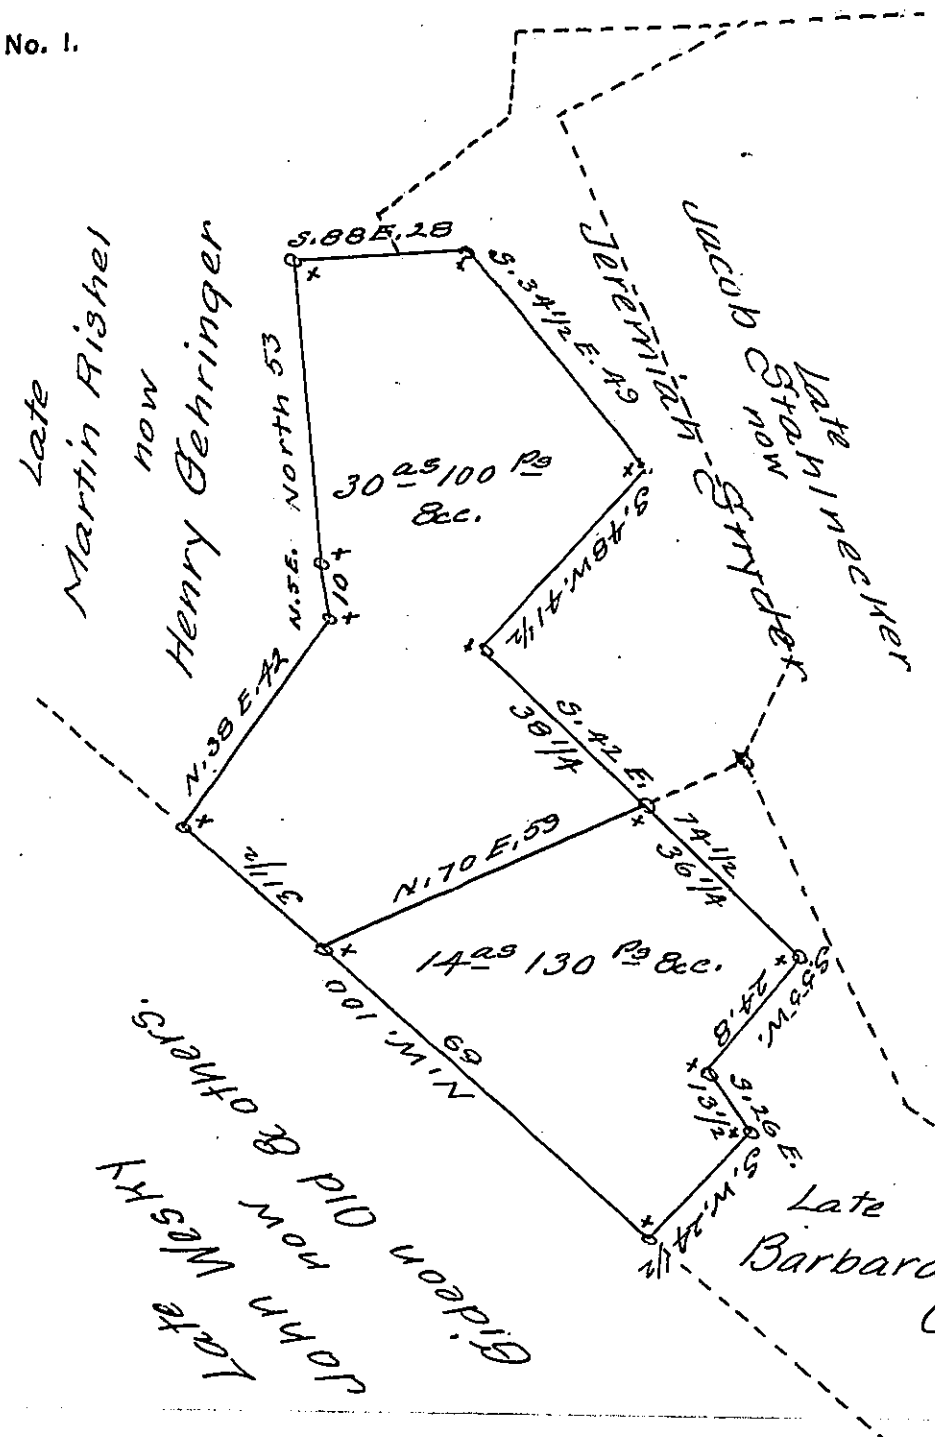

DRAFT of a tract of land situate in Weisenberg township, Lehigh County, containing 45 as 70 Ps and allowance &c. Returned for Henry and Joel Gehringer, and Gideon Old, 30 as 100 Ps &c. being part of 52 as 20 Ps &c. Surveyed to Nicholas Gift, by Appt No 1778. Aug't. 13th 1766, 14 as 130 Ps being part of 56 as 50 Ps &c. Surveyed to Barbara Gittin by Warrant Dated 4th Jan'y A.D. 1749. The above being the unpatented balance of both tracts.

Geo. Blank, C.S.

To R. B. Beath Esq.
Suyor Gen'l

IN TESTIMONY that the above is a copy of the original remaining on file in the Department of Internal Affairs of Pennsylvania, made conformably to an Act of Assembly approved the 16th day of February, 1833, I have hereunto set my Hand and caused the Seal of said Department to be affixed at Harrisburg, this Fifteenth *day of* March *1905.*

Isaac B. Brown

Secretary of Internal Affairs.