FORM No. I.

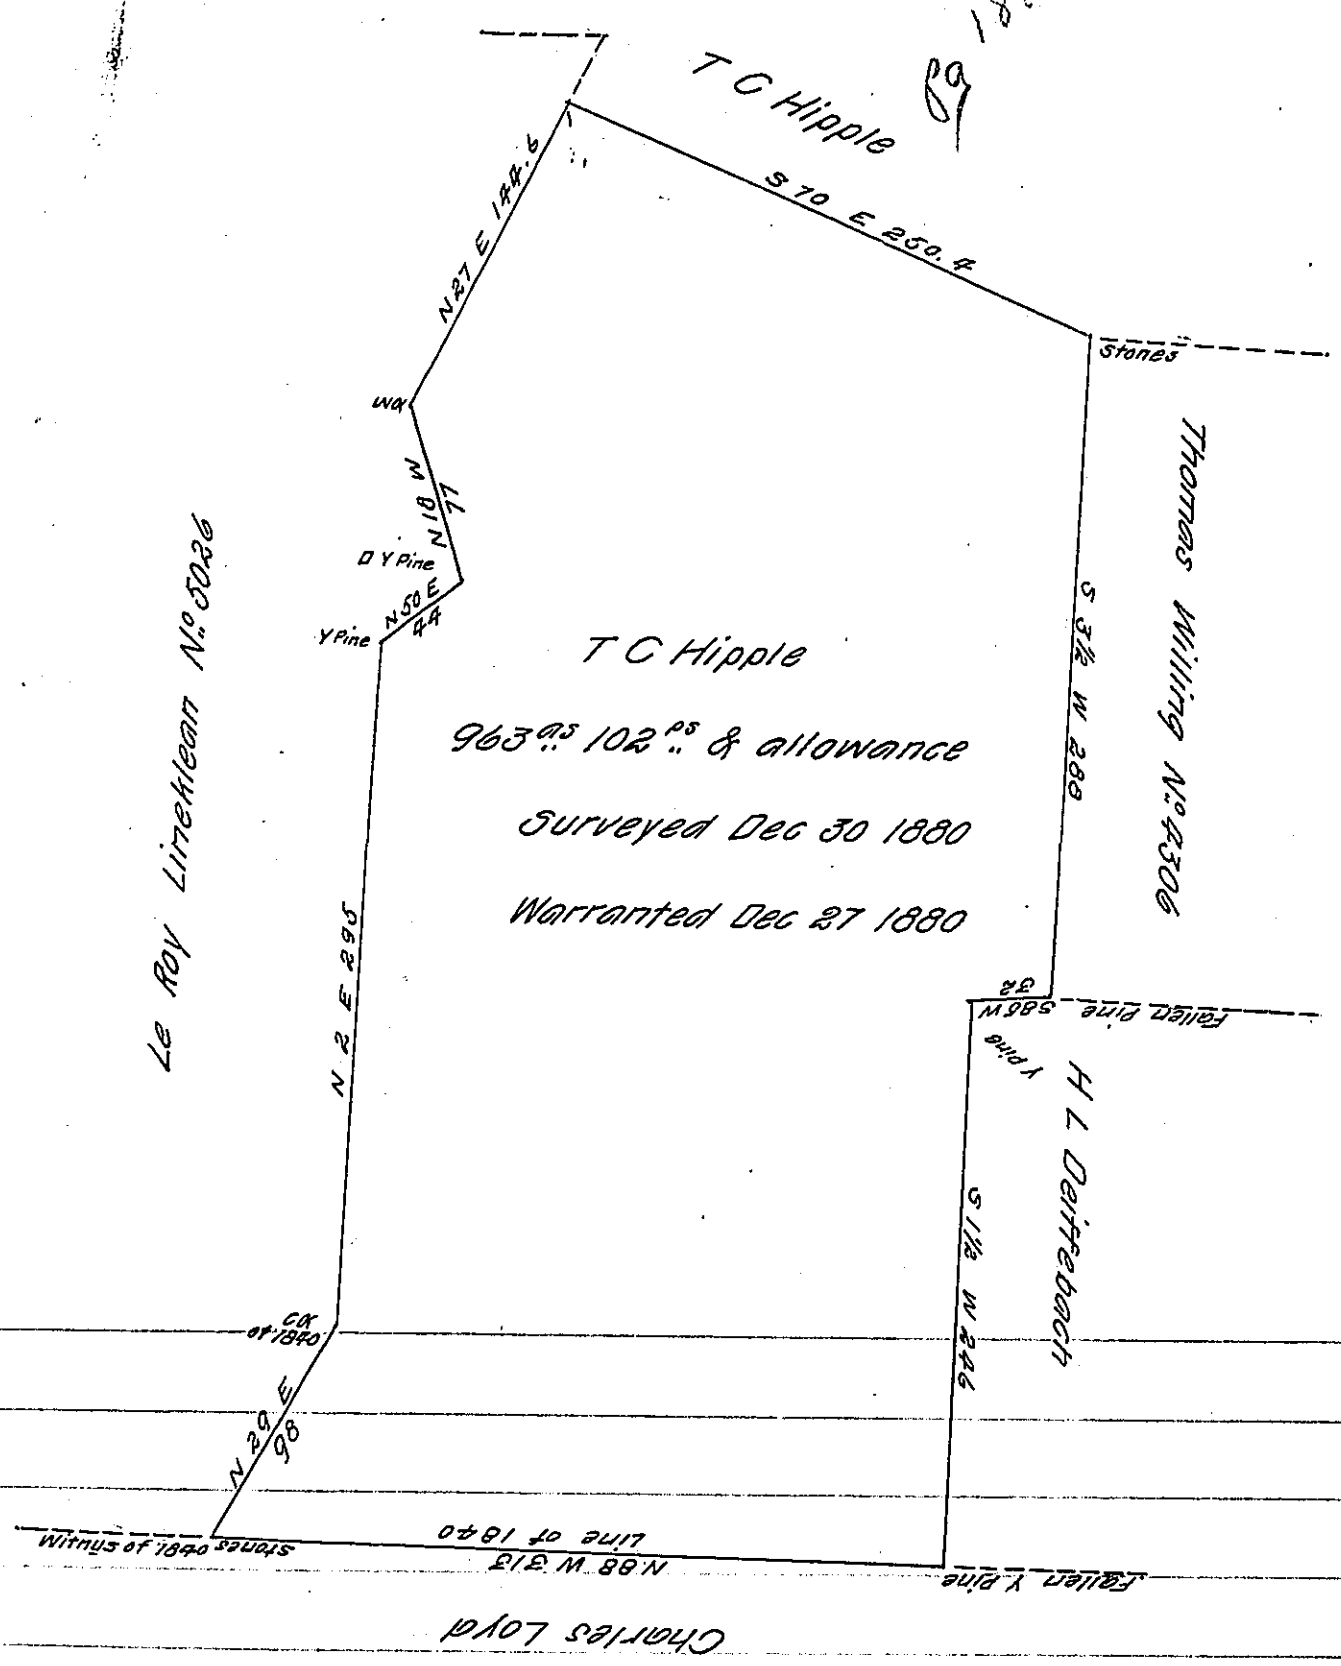

A draft of a tract of land situated in the Township of Leidy and County of Clinton Countaining nine hundred and sixty three acres one hundred and two perches and allowance of six per cent for roads &c. Surveyed on the 30th day of December A.D. 1880 in pursuance of a warrant granted to T.C. Hipple bearing date on the 27th day of December A.D. 1880

To Hon A K Dunkel
Secretary of Internal Affairs

F J David C.S. of
Clinton Co

IN TESTIMONY that the above is a copy of the original remaining on file in the Department of Internal Affairs of Pennsylvania, made conformably to an Act of Assembly approved the 16th day of February, 1833, I have hereunto set my Hand and caused the Seal of said Department to be affixed at Harrisburg, this eighth *day of* May *1905*

Isaac B. Brown

Secretary of Internal Affairs.

I hereby certify that I have examined the within survey and