FORM No. I.

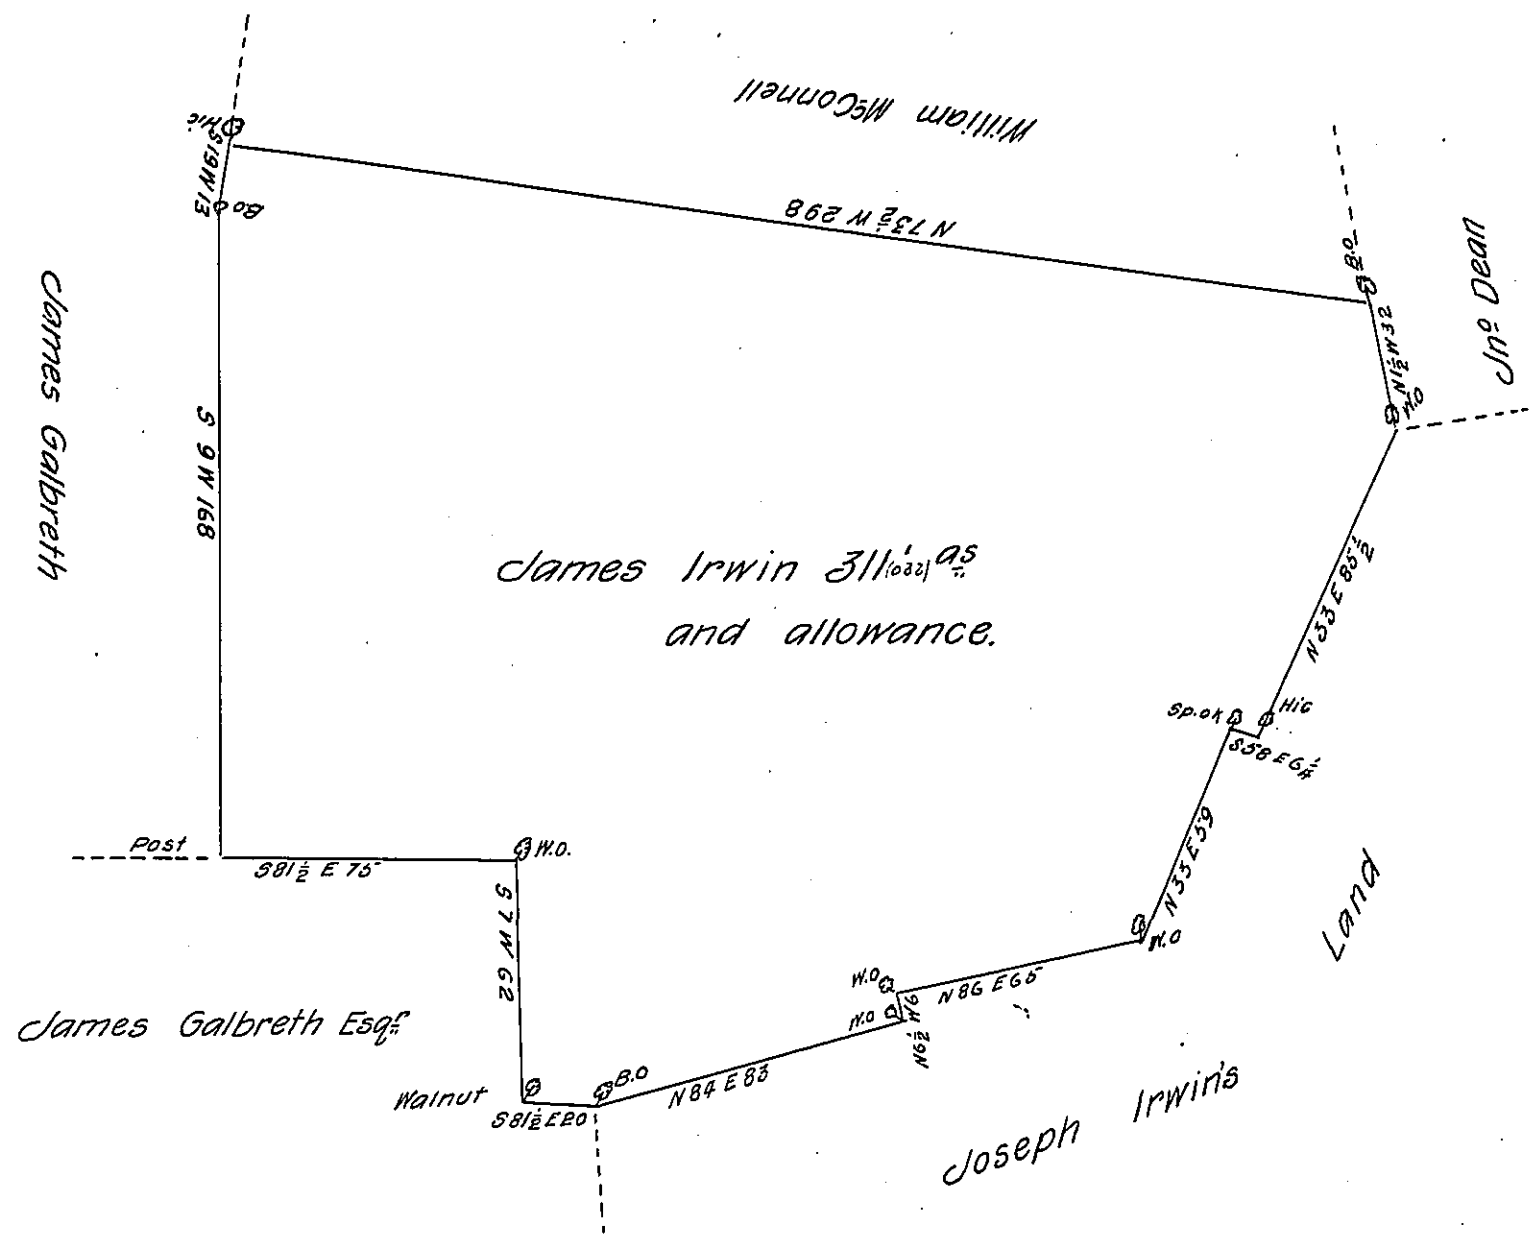


The Draught of a Tract of land situate in Peter's Township Cumberland County. Containing three hundred and eleven acres and one half of an acre and allowance of Six P Cent for Roads &c. Surveyed for James Irwin the 10th day of May 1769. In Pursuance of an Order of survey dated July 27th 1768 No 5115.

For John Armstrong D.S.

Sam: Lyon

To John Lukens Esq.

Surveyor General.

*IN TESTIMONY that the above is a copy of the original remaining on file in the Department of Internal Affairs of Pennsylvania, made conformably to an Act of Assembly approved the 16th day of February, 1833, I have hereunto set my Hand and caused the Seal of said Department to be affixed at Harrisburg, this* twentieth *day of* May *1905.*

Isaac B. Brown

*Secretary of Internal Affairs.*