FORM No. I.

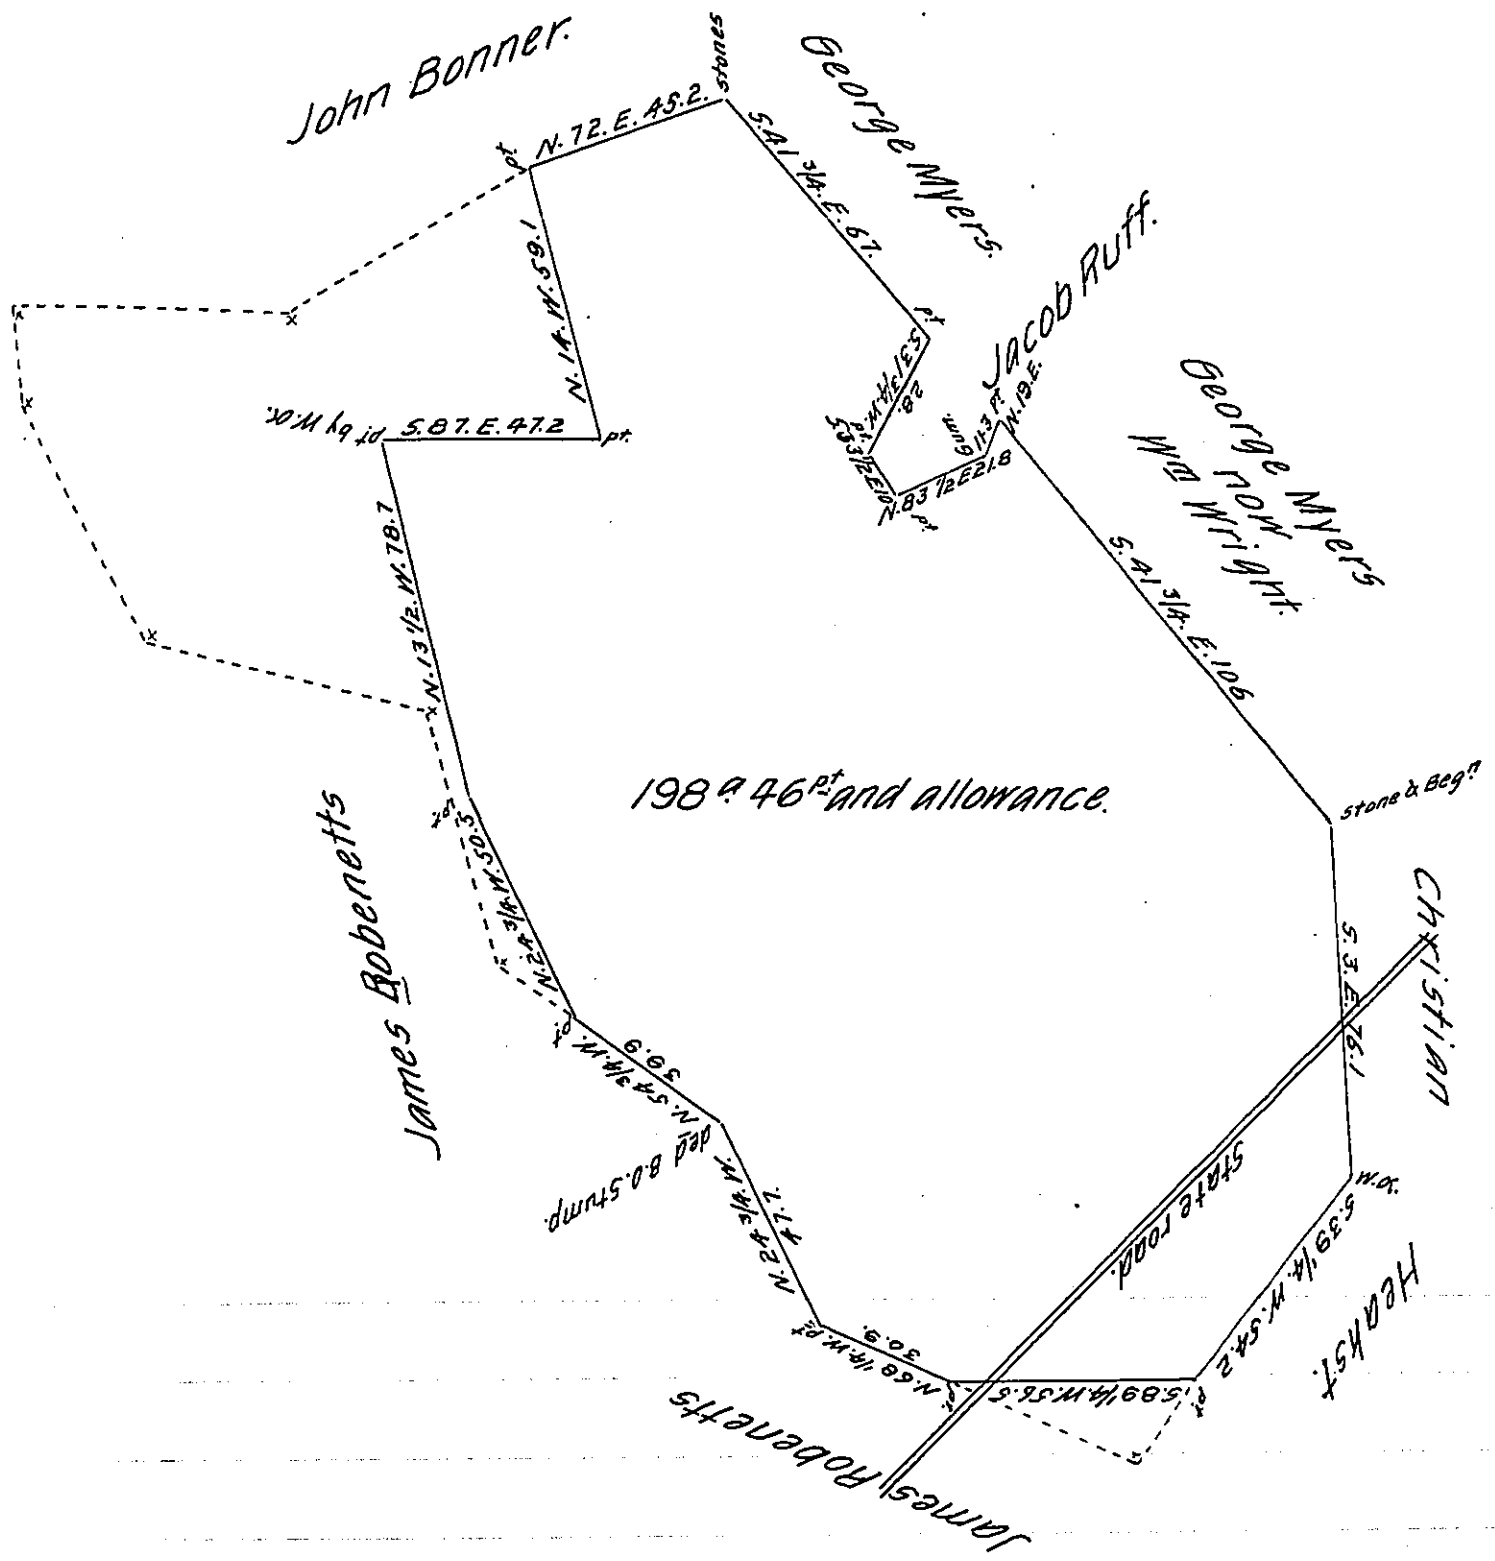

Situate in Latimore Township, Adams County, Surveyed by Charles Lukens, D.S. the 17th day of January 1769. In pursuance of a Warrant granted to John Hale, dated the 4th day of Aprile A.D. 1754. Containing 250 a & all. Re-Surveyed and Divided for Henry Jacobs the 5th day of May A.D. 1823. Containing 198 a 46 Pt and allowance

By Jno Dickson, D.S.

To Samuel Cochran, Esqr.
Surveyor General.

IN TESTIMONY that the above is a copy of the original remaining on file in the Department of Internal Affairs of Pennsylvania, made conformably to an Act of Assembly approved the 16th day of February, 1833, I have hereunto set my Hand and caused the Seal of said Department to be affixed at Harrisburg, this sixth day of April 1905.

Secretary of Internal Affairs.