FORM No. 1.

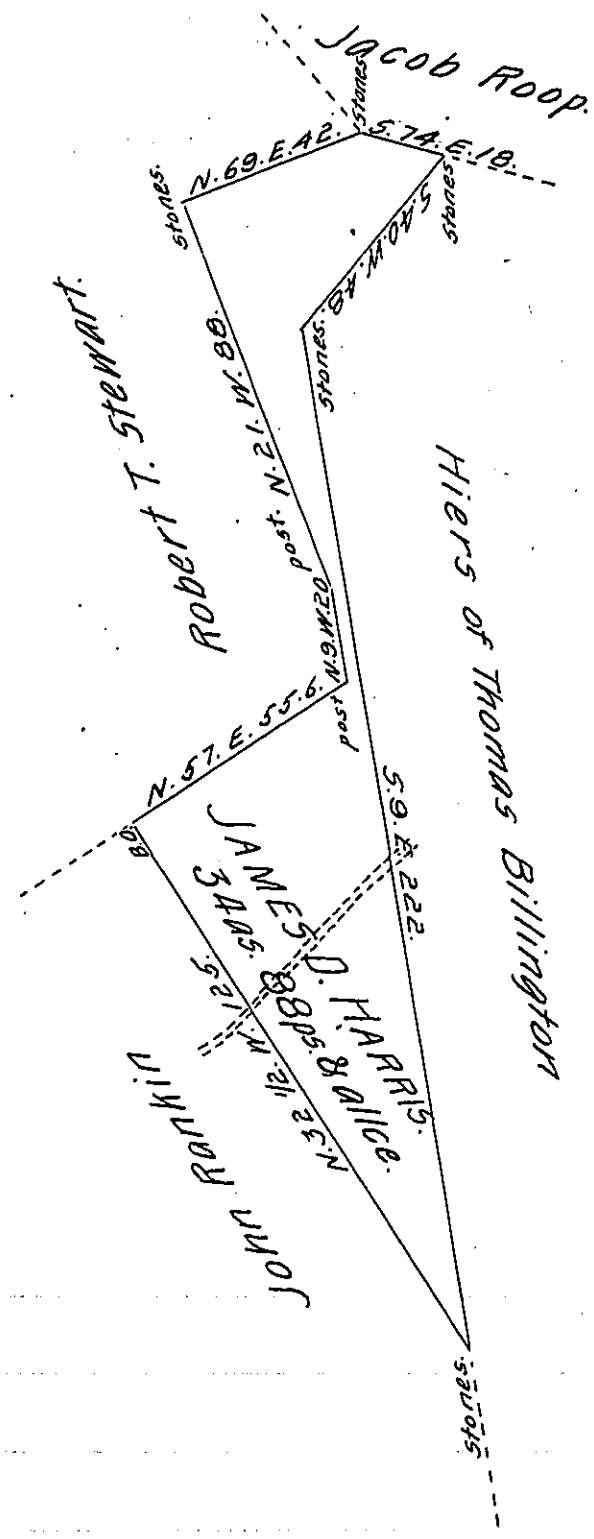

A Draught of a tract of land Situate in Spring township, Centre County, containing thirty four acres, and eighty eight perches, and allowance of Six pr. Ct. for roads, &c. Surveyed the 24th day of April 1824. for James D. Harris in pursuance of his Warrant dated the 27th day of March 1824.

James Harris, D.S.

To Samuel Cochran, Esqr.
Secre~~Sur~~veyor Genl

IN TESTIMONY that the above is a copy of the original remaining on file in the Department of Internal Affairs of Pennsylvania, made conformably to an Act of Assembly approved the 16th day of February, 1833, I have hereunto set my Hand and caused the Seal of said Department to be affixed at Harrisburg, this twentieth day of April 1905.

Isaac B. Brown

Secretary ~~of Internal~~ Affairs.