FORM No. I.

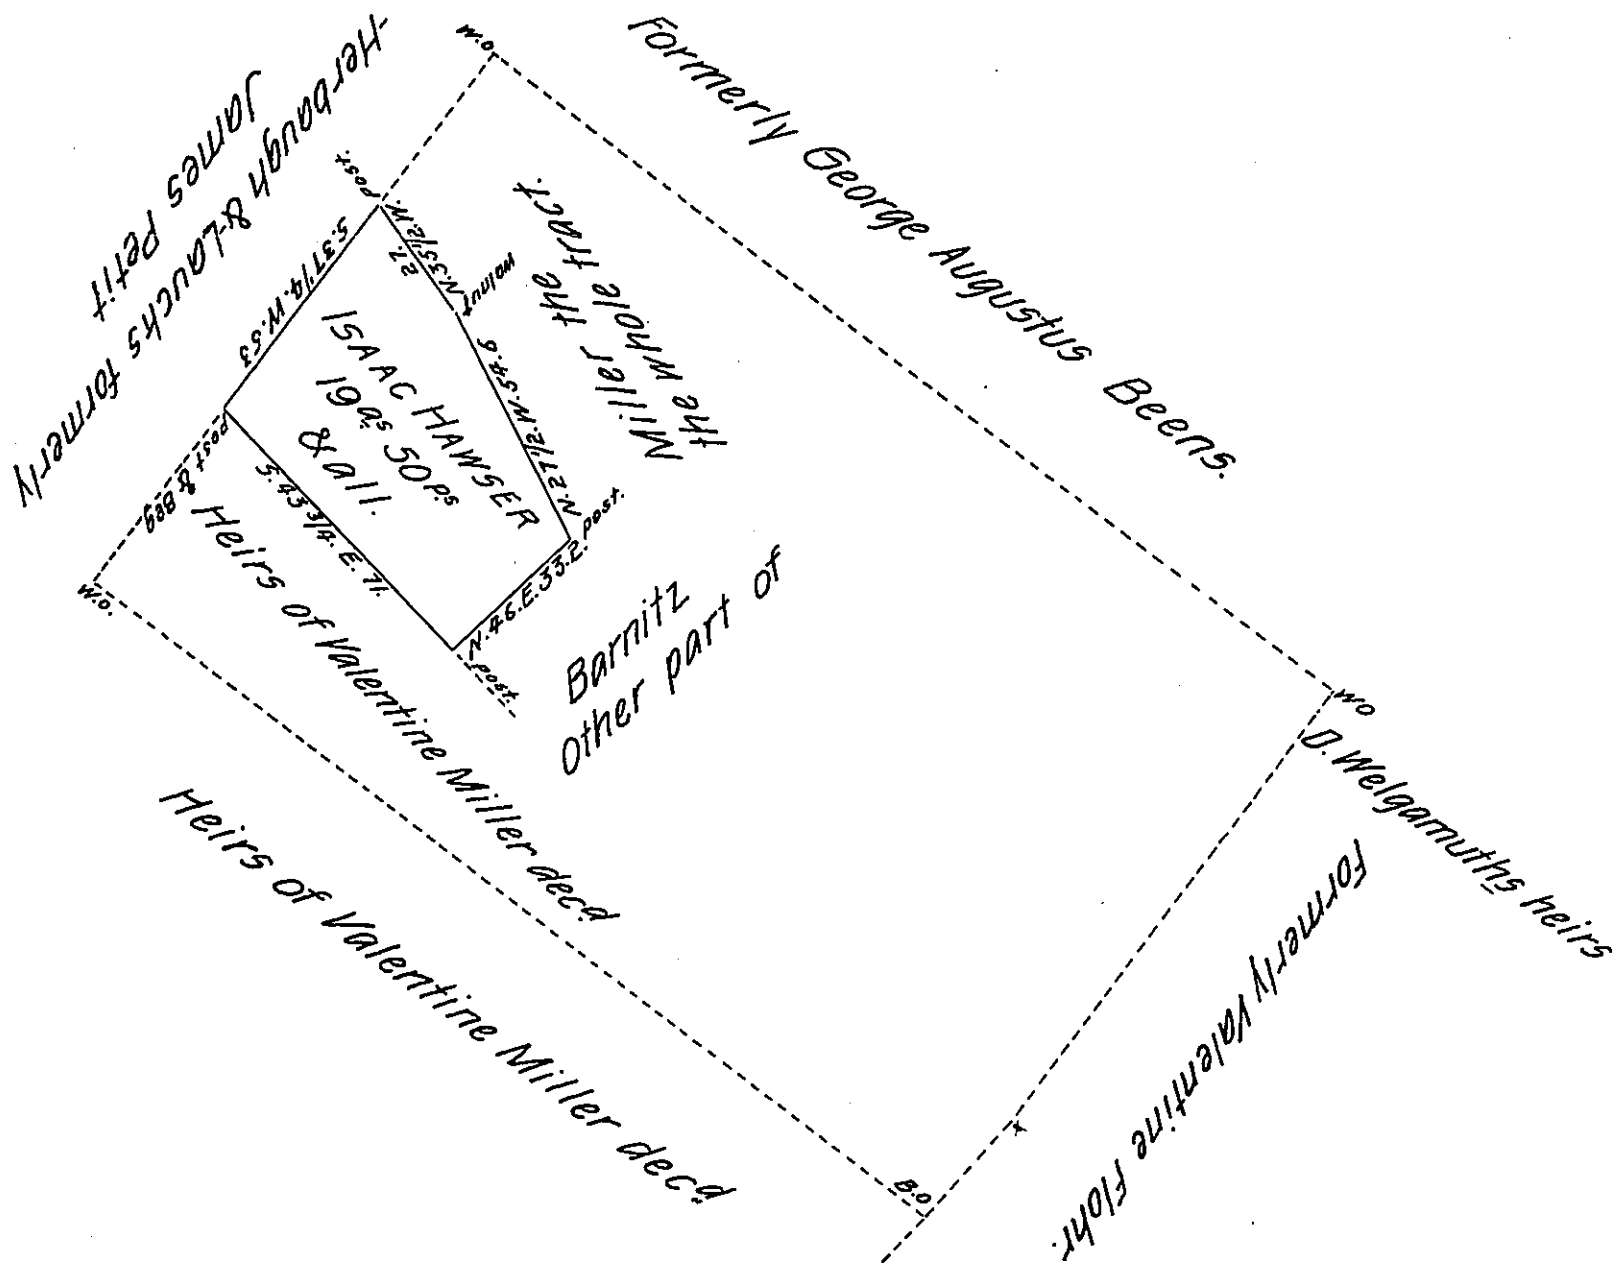

Situate in Dover Township, in the County of York, Containing as above set forth Nineteen Acres, fifty perches, & allowance of Six per cent for Roads &Ca

Being part of a larger tract of ———— & allowance, Originally Surveyed in pursuance of a Warrant for 150as granted to Isaac Hawser dated the 16th day of February A.D. 1744, the above part resurveyed and divided off from the said larger tract on the 26th day of March A.D. 1816 for Samuel Miller & Michael Miller the present owners, at whose request the same is examined, corrected, calculated, and returned for confirmation, April 22nd 1822.

Jacob Kirk, Jr. D.S.

Samuel Cochran Esq S.G.

IN TESTIMONY that the above is a copy of the original remaining on file in the Department of Internal Affairs of Pennsylvania, made conformably to an Act of Assembly approved the 16th day of February, 1833, I have hereunto set my Hand and caused the Seal of said Department to be affixed at Harrisburg, this tenth *day of* March *1905.*

Isaac B. Brown

Secretary of Internal Affairs.