FORM No. I.

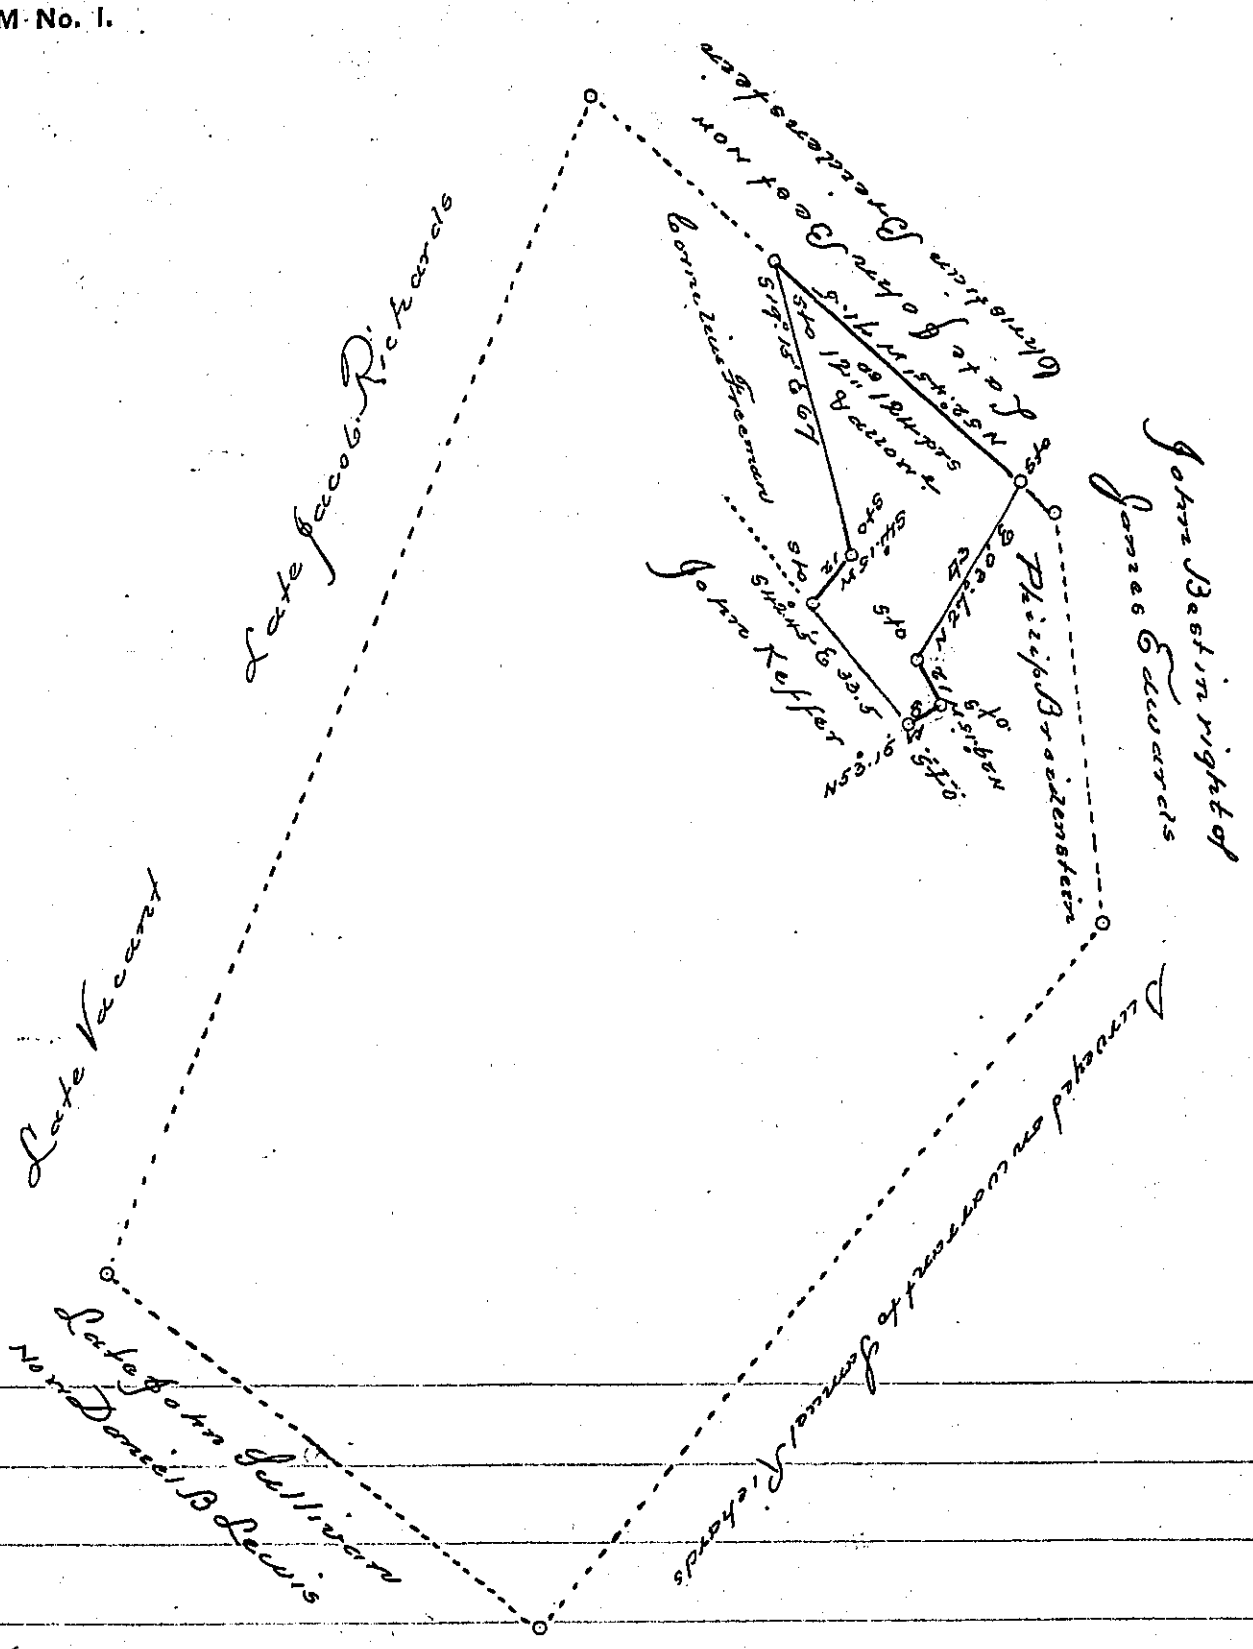

Draft of a tract of land situate in the Township of Cumru in the County of Berks, Containing Twelve acres one hundred and twenty four perches, and the allowance of six per cent for roads &c. Surveyed for John Gerhart the second day of January 1842, being part of a larger tract of Two hundred and twenty four acres perches, and allowance, originally Surveyed in pursuance of a Warrant granted to David Howell, dated the 23, day of March, 1797.

pr. Daniel S. Zacharias C.S.

To the Hon Robert B Beath
Surveyor General

IN TESTIMONY that the above is a copy of the original remaining on file in the Department of Internal Affairs of Pennsylvania, made conformably to an Act of Assembly approved the 16th day of February, 1833, I have hereunto set my Hand and caused the Seal of said Department to be affixed at Harrisburg, this twenty fifth day of May, 1905

Isaac P. Gross

Secretary of Internal Affairs.