FORM No. 1.

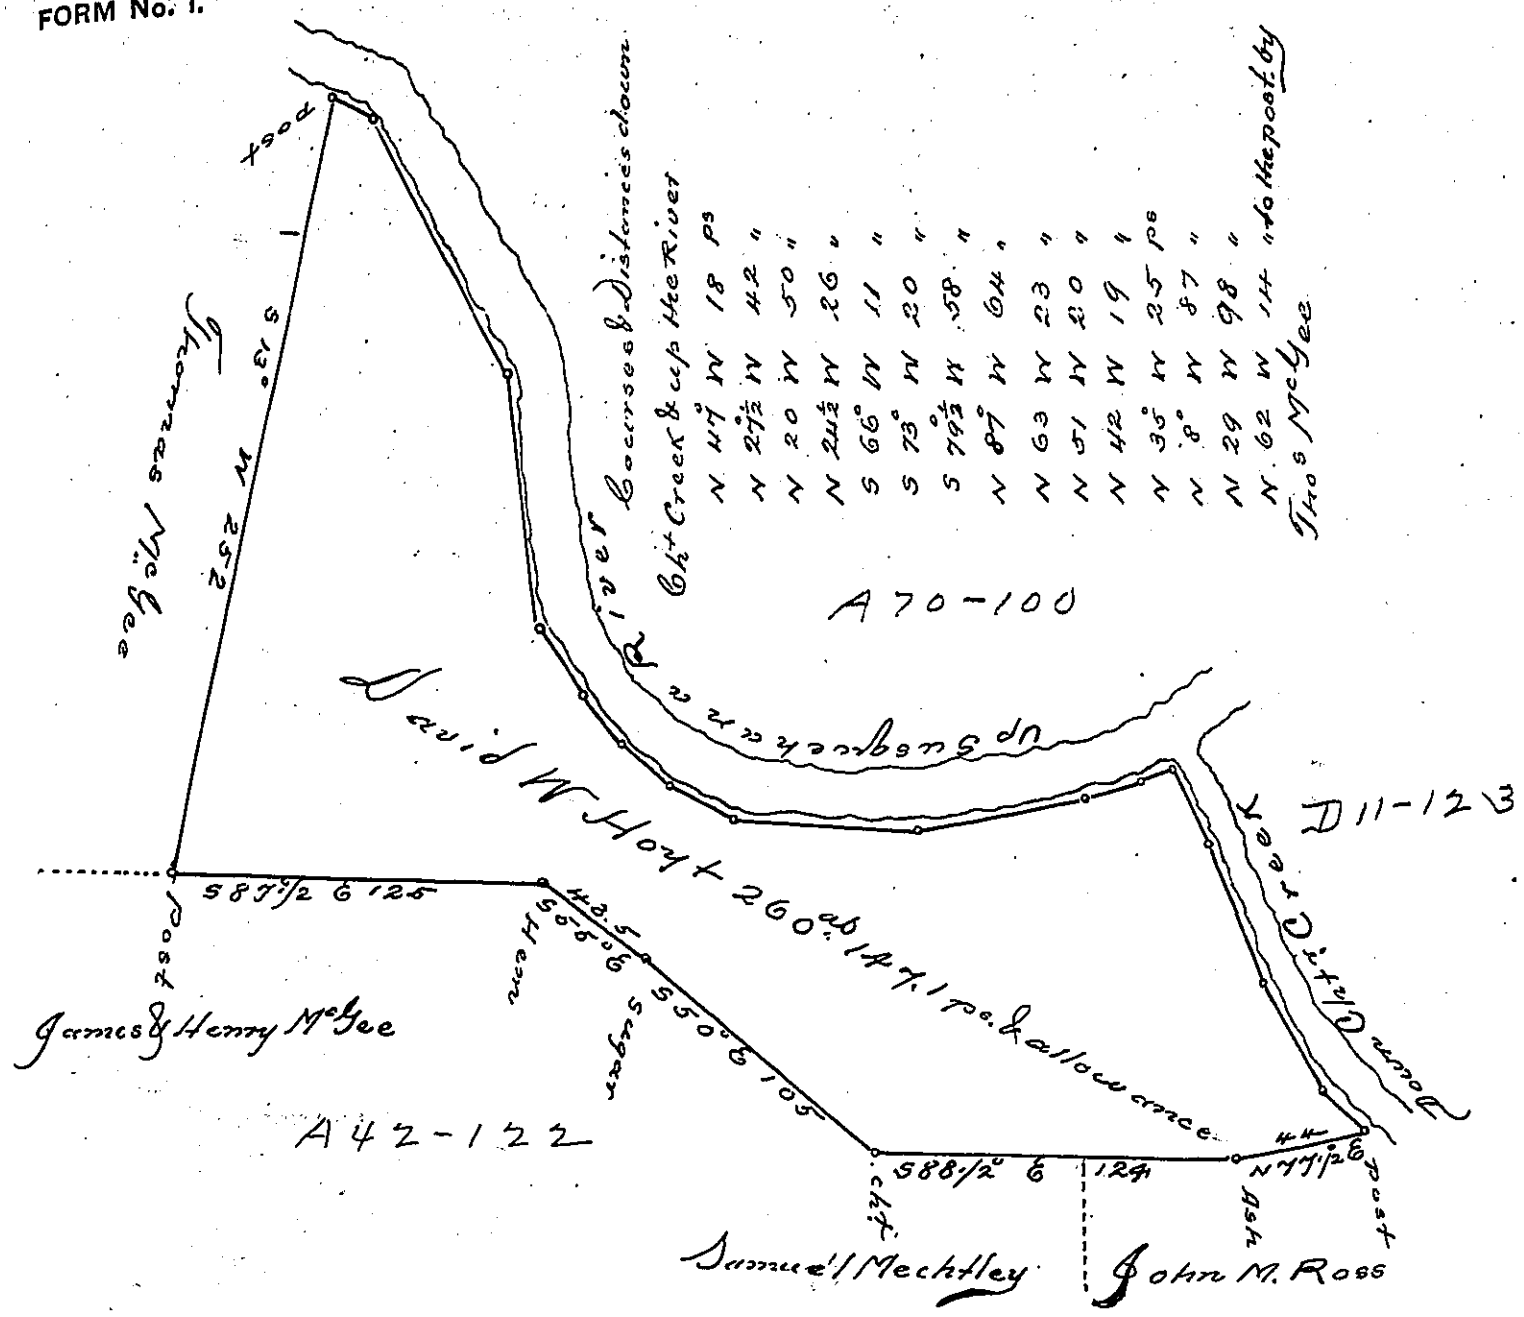

Draft of a tract of land containing two hundred and sixty acres, one hundred and forty seven, and one tenth perches and allowance of six per cent for Roads &c. Situate in Chest Township, in the County of Clearfield, Surveyed the 30th day of Sept. 1870, in pursuance of a Warrant granted to David W Hoyt dated the 28th day of Sept. 1870

S. F. McCloskey C.S.

To Jacob M Campbell
Surveyor General.

IN TESTIMONY that the above is a copy of the original remaining on file in the Department of Internal Affairs of Pennsylvania, made conformably to an Act of Assembly approved the 16th day of February, 1833, I have hereunto set my Hand and caused the Seal of said Department to be affixed at Harrisburg, this twenty fifth *day of* May *1905.*

Isaac B. Brown
Secretary of Internal Affairs.