FORM No. 1.

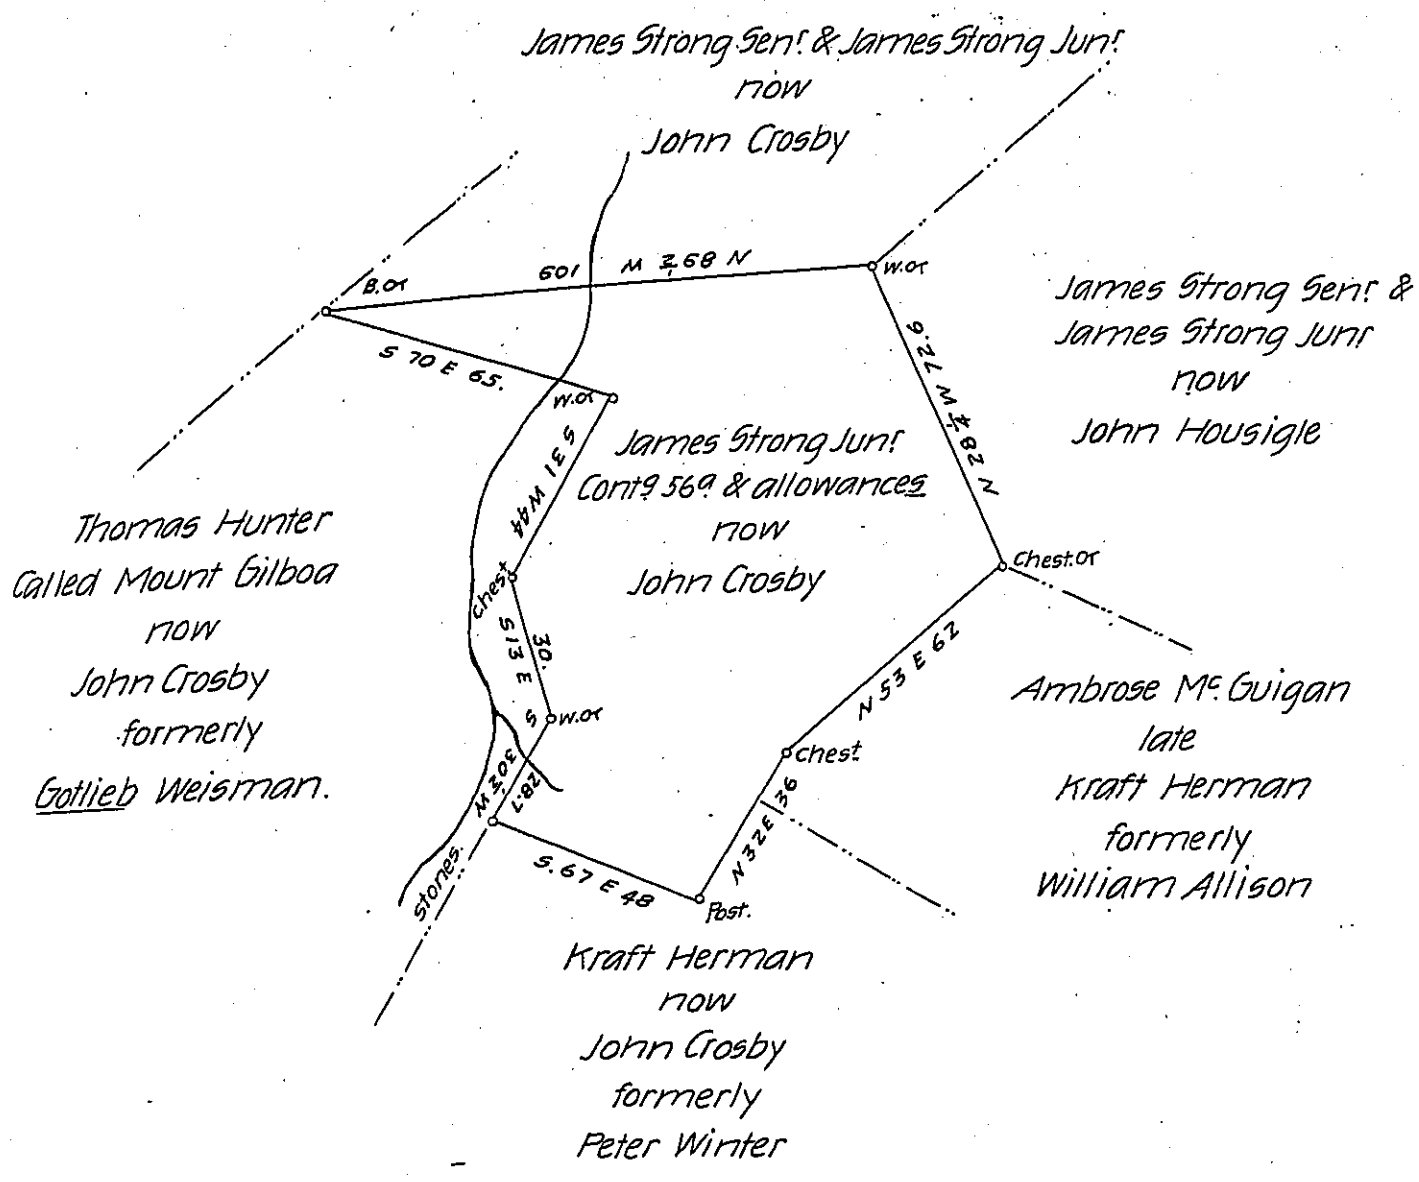

A Draught of a Piece of Land Situate in Windsor Township in the County of York, Containing as above set forth 56 a and allowances, which was originally surveyed by Wm Kersey late D.S. in Pursuance of a Warrant for——a dated the 14th March 1793 Granted James Strong Junr Now on the 4th day of March A.D. 1834 in part Resurveyed and Corrected the above and am Requested to make Return thereof for the use of the said John Crosby the Present Owner, who wishes to patent the same &c.

Per

Jacob Spangler Esq. John Becker D.S.
Surveyor General

IN TESTIMONY that the above is a copy of the original remaining on file in the Department of Internal Affairs of Pennsylvania, made conformably to an Act of Assembly approved the 16th day of February, 1833, I have hereunto set my Hand and caused the Seal of said Department to be affixed at Harrisburg, this eighth *day of* May *1905.*

Isaac B. Brown
Secretary of Internal Affairs.