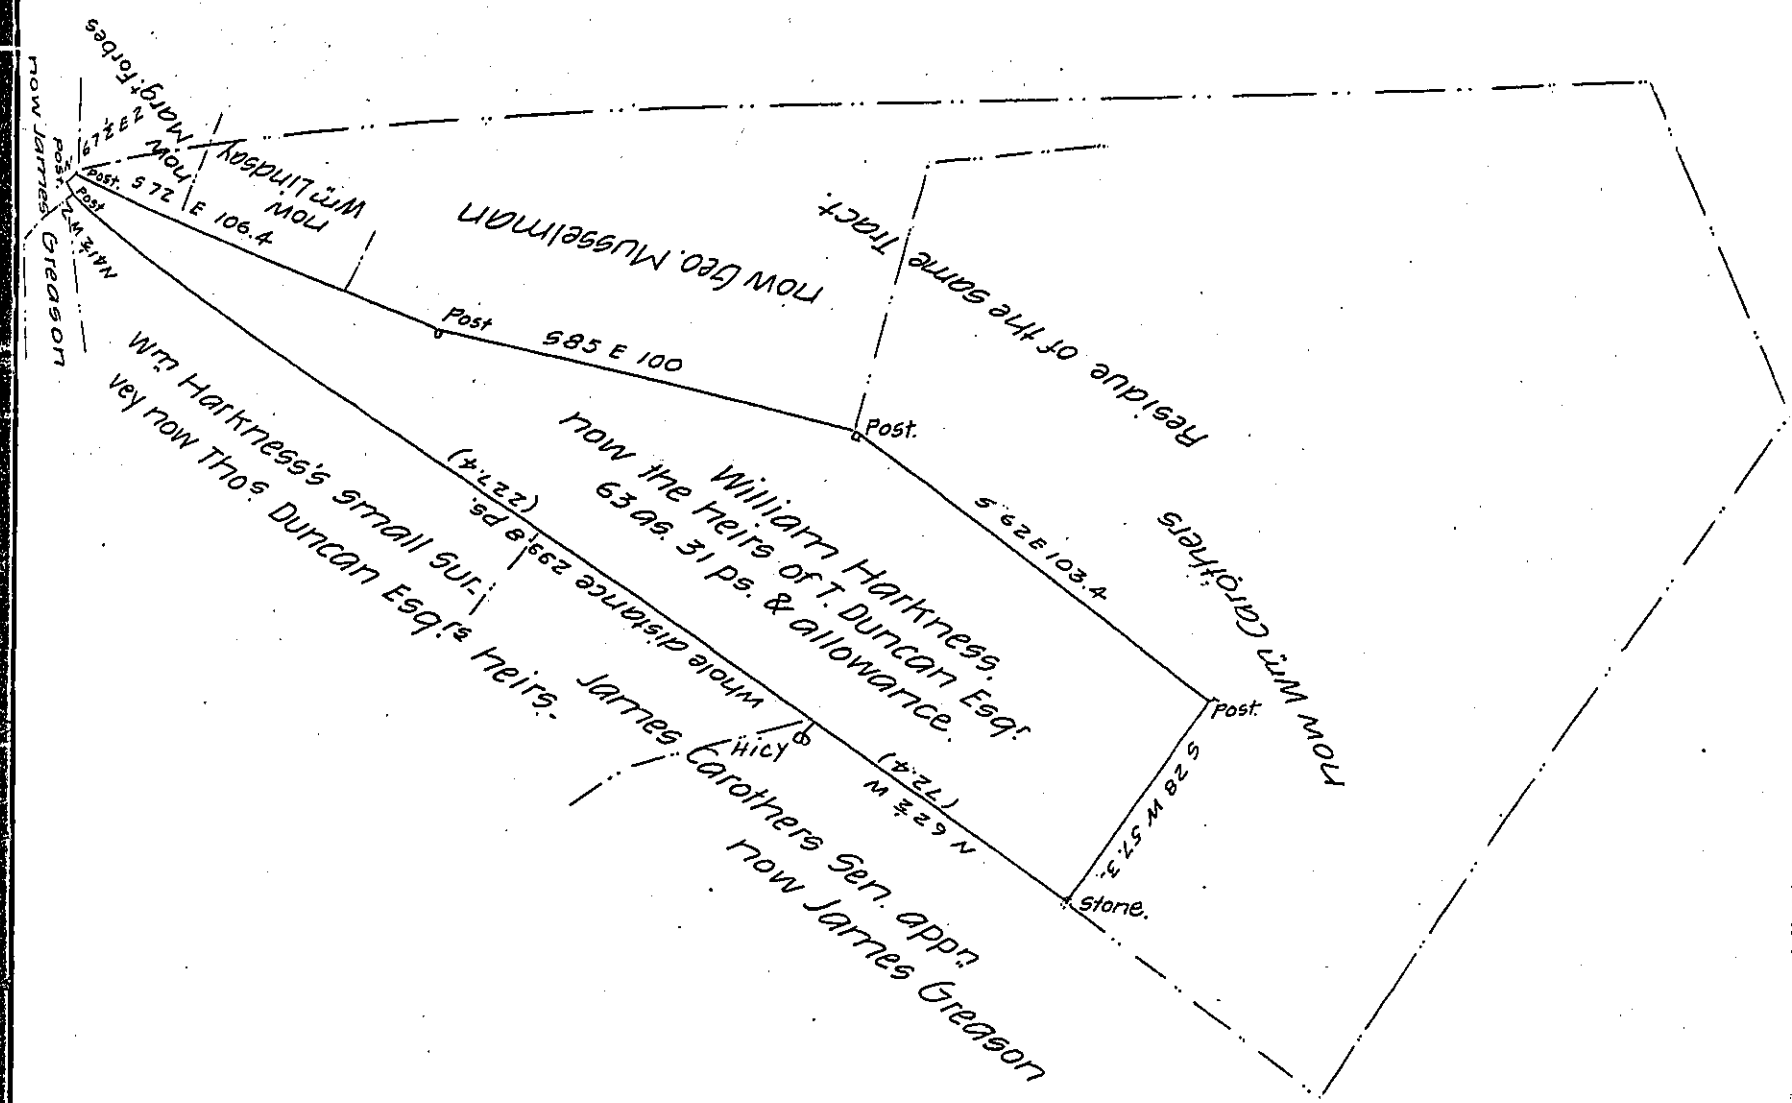

The Draught of a Tract of Land situated in West Pennsbro' Township Cumbd County Containing 63 as. 31 ps. & allowance being part of 259 as. and allowance originally Surveyed in pursuance of a Warrant to William Harkness dated the 6th day of February 1745. (usually Called Harkness's large Survey) This part surveyed & divided off in order to return for Patenting the 20th day of March 1832 for Patrick Davidson Jr. D.S.

Jno. Harper Contractor with the Board of Property

To Jacob Spangler Esquire
Surveyor General—Penna

IN TESTIMONY that the above is a copy of the original remaining on file in the Department of Internal Affairs of Pennsylvania, made conformably to an Act of Assembly approved the 16th day of February, 1833, I have hereunto set my Hand and caused the Seal of said Department to be affixed at Harrisburg, this fifth *day of* June *1905.*

Isaac B. Brown
Secretary of Internal Affairs.