C. 85-192

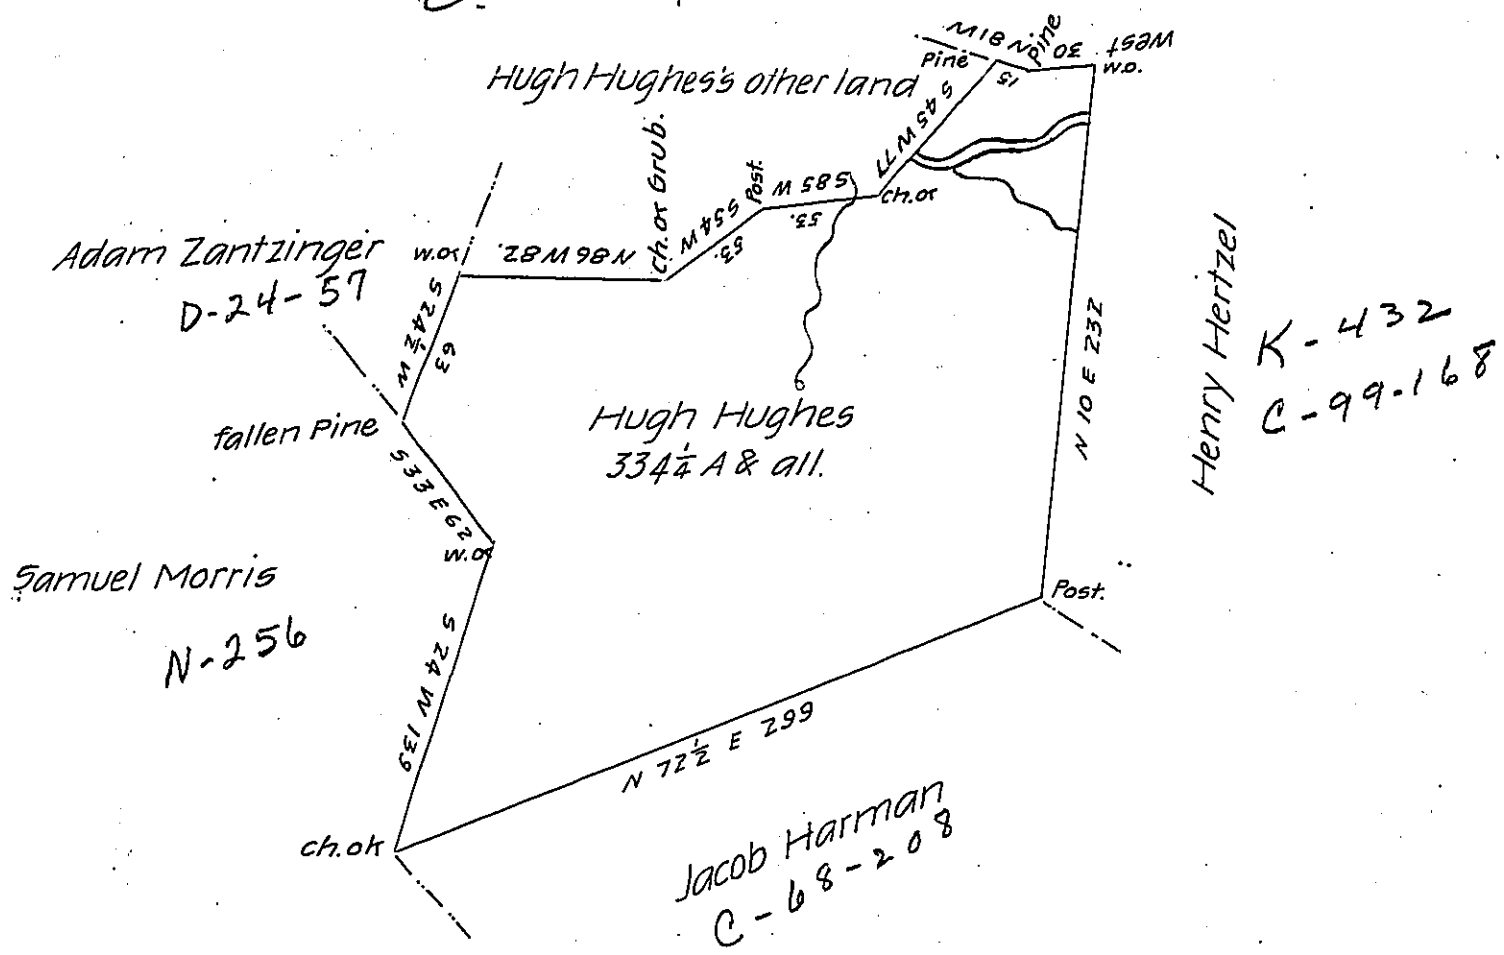

Situate in Cattawissa Township Columbia County, Surveyed by William Gray Deputy Surveyor on the 26th day of November 1796 for Hugh Hughes by Virtue of his Warrant bearing date the 23d day of July 1792, as appears by the Original Draught remaining on file in my office Containing three hundred, thirty four acres & a quarter and the usual allowance of 6 per Cent for Roads &c.

Witness my hand the 11th day of February 1828.

Joseph Prutzman D.S.

To Gabriel Hiester Esq

Surveyor General.

IN TESTIMONY that the above is a copy of the original remaining on file in the Department of Internal Affairs of Pennsylvania, made conformably to an Act of Assembly approved the 16th day of February, 1833, I have hereunto set my Hand and caused the Seal of said Department to be affixed at Harrisburg, this seventh *day of* June *1905.*

Isaac B. Brown

Secretary of Internal Affairs.